

15+00

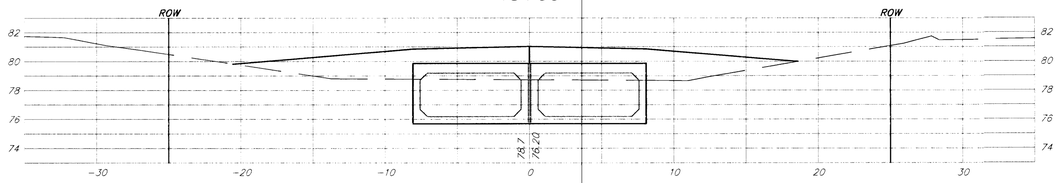


14+50

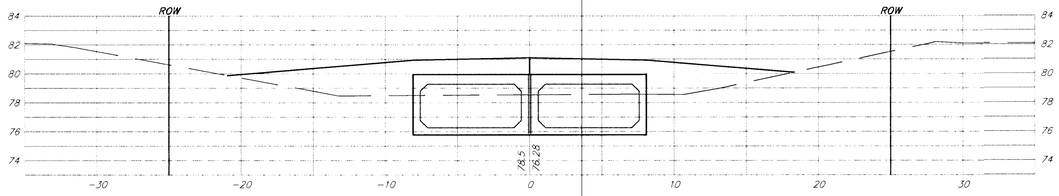


14+00

13+50

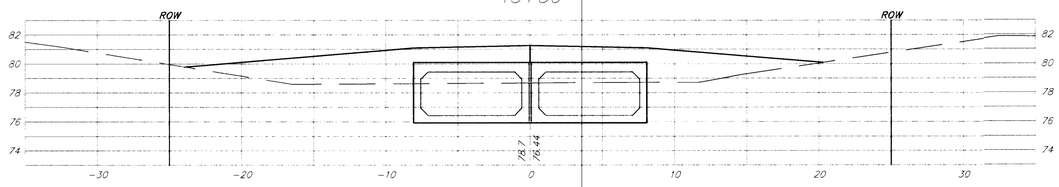

13+00

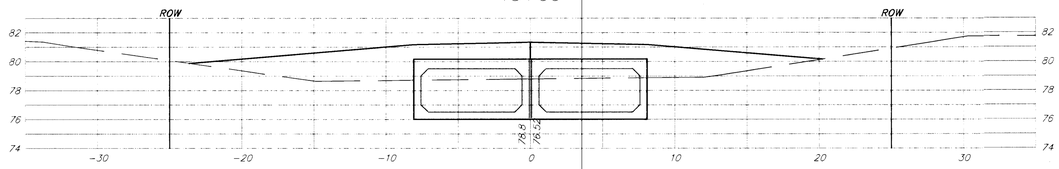

PROJECT NUMBER			SHEET NAME	ENGINEERING DIRECTORY	
472-76-245-83324			XSEC03	F:\\Hydraulic\Pond	
DESIGN	DRAWN	APPROVED	DATE	SCALE	BAUGHMAN NO
TPV/JFB	TPV	JFB	Sept 2001	1:5	99-09-E453

CAPITAL IMPROVEMENT PROJECT

RCBC & CHANNEL CROSS SECTIONS

HYDRAULIC AVENUE PAVING - INCIDENTAL DRAINAGE PROJECT - PHASE 2

BAUGHMAN COMPANY, P.A.
ENGINEERING, SURVEYING, & PLANNING
316-262-7271 • 315 ELLIS • WICHITA, KANSAS 67211

F:\Eng\Hydraulic\Pond\XSEC.dwg Sun Sep 16 12:11:19 2001