


36+75

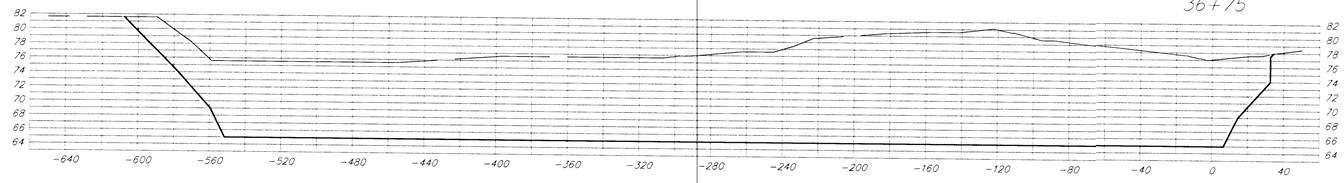


36+50

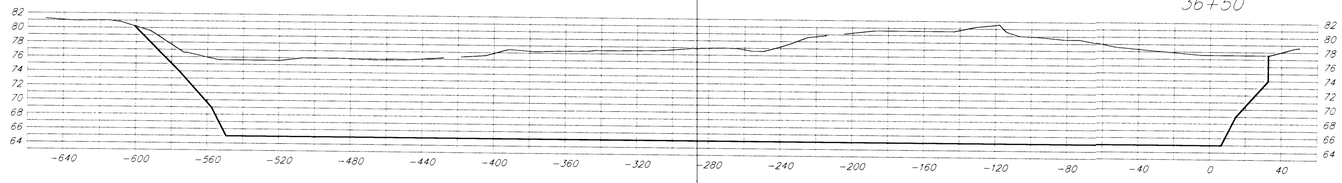


36+25

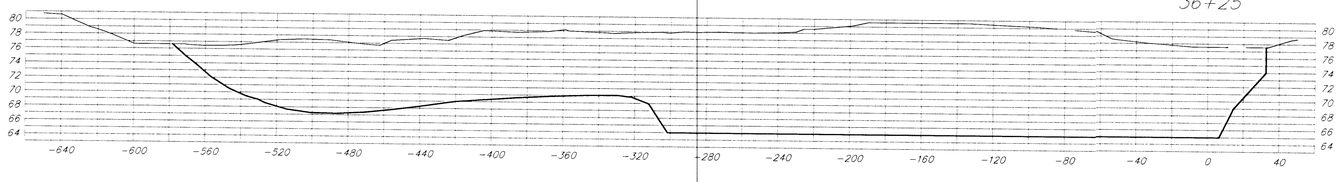


36+00

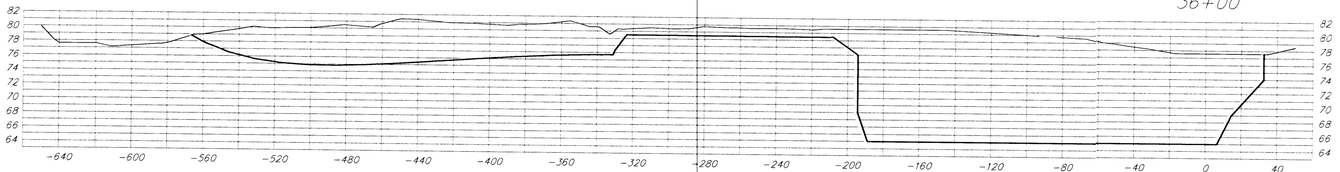

35+75

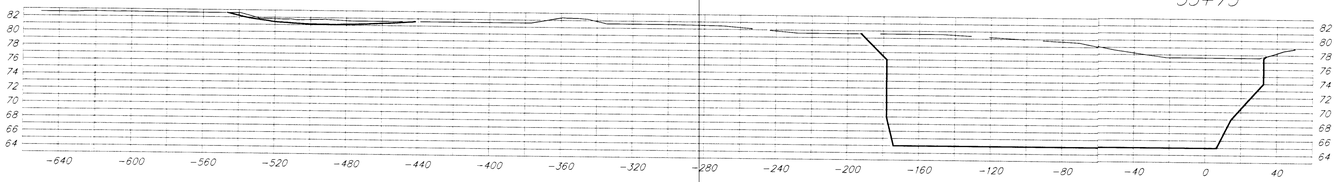

35+50

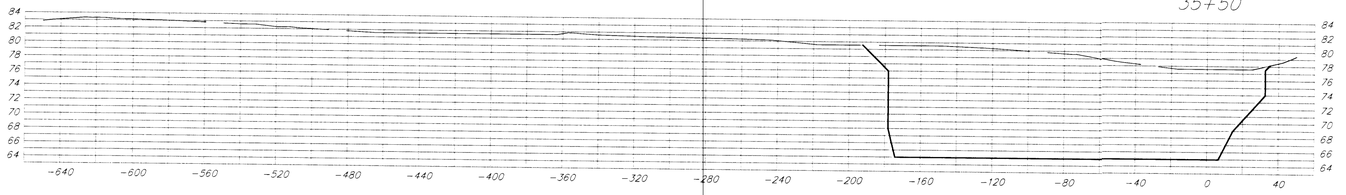

PROJECT NUMBER			SHEET NAME	ENGINEERING DIRECTORY	
472-76-245-83324			PXSEC02	F:\Hydraulic\Pond	
DESIGN	DRAWN	APPROVED	DATE	SCALE	BAUGHMAN NO
TPV/JFB	TPV	JFB	Sept 2001	1:40H, 1:10V	99-09-E453

CAPITAL IMPROVEMENT PROJECT

POND CROSS SECTIONS

HYDRAULIC AVENUE PAVING - INCIDENTAL DRAINAGE PROJECT - PHASE 2

BAUGHMAN COMPANY, P.A.
ENGINEERING, SURVEYING, & PLANNING
316-262-7271 • 315 ELLIS • WICHITA, KANSAS 67211

SHEET 44 OF 47

F:\Eng\Hydraulic\Pond\P XSEC.dwg Mon Sep 17 11:46:30 2001