


38+25

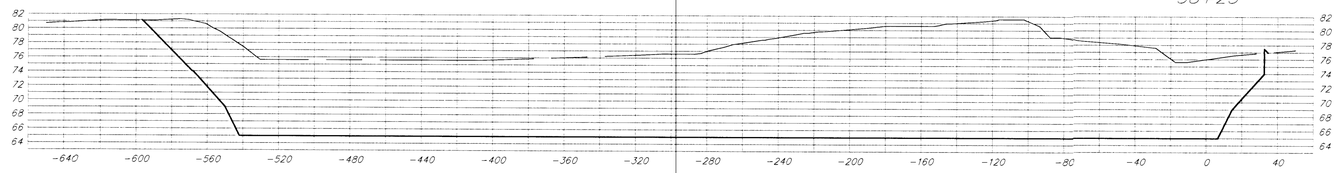


38+00

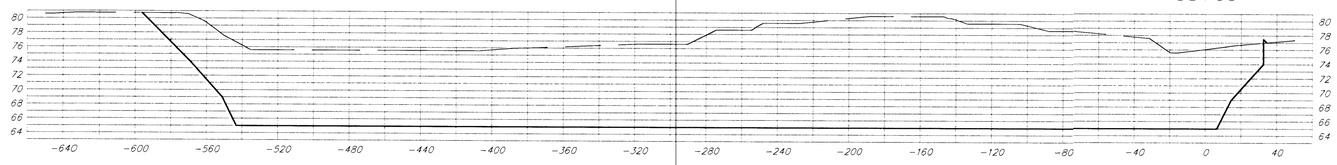


37+75

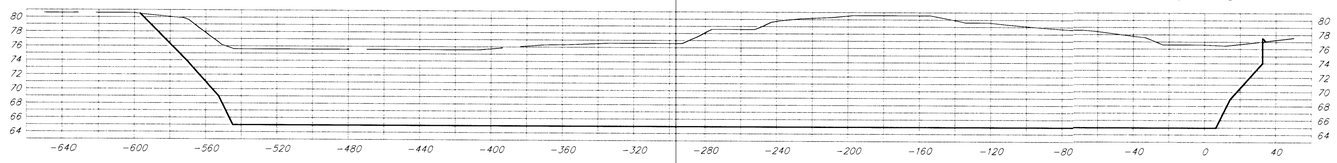


37+50

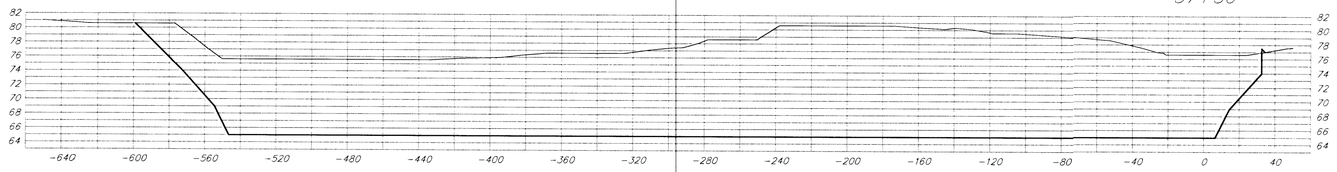

37+25

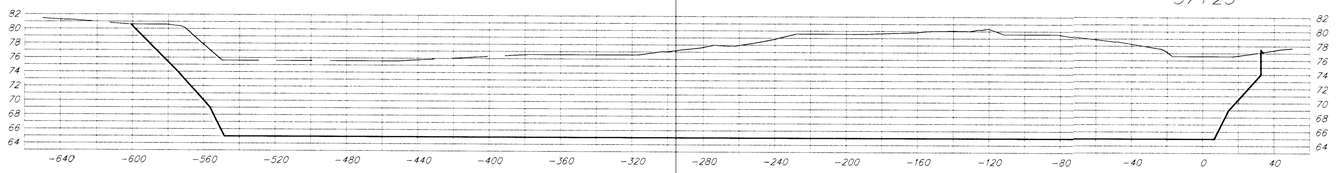

37+00

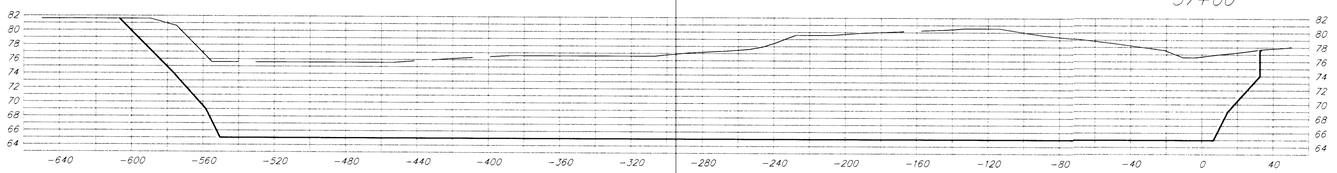

PROJECT NUMBER			SHEET NAME	ENGINEERING DIRECTORY	
472-76-245-83324			PXSEC03	F:\\Hydraulic\Pond	
DESIGN	DRAWN	APPROVED	DATE	SCALE	BAUGHMAN NO
TPV/JFB	TPV	JFB	Sept 2001	1:40H, 1:10V	99-09-E453

CAPITAL IMPROVEMENT PROJECT

POND CROSS SECTIONS

HYDRAULIC AVENUE PAVING - INCIDENTAL DRAINAGE PROJECT - PHASE 2

BAUGHMAN COMPANY, P.A.
ENGINEERING, SURVEYING, & PLANNING
316-262-7271 • 315 ELLIS • WICHITA, KANSAS 67211

SHEET 45 OF 47

F:\Eng\Hydraulic\Pond\P XSEC.dwg Mon Sep 17 11:46:02 2001