


39+50

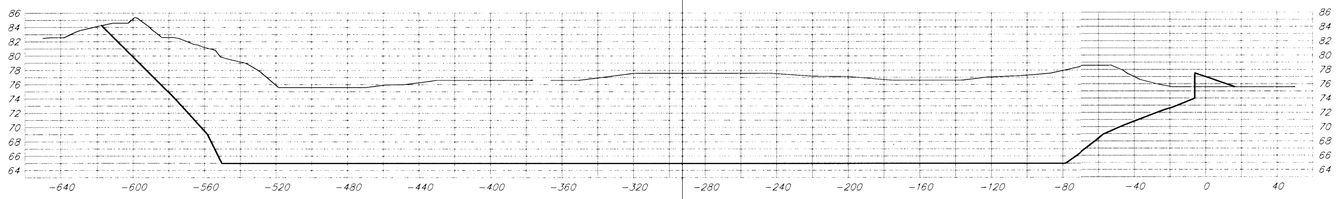


39+25

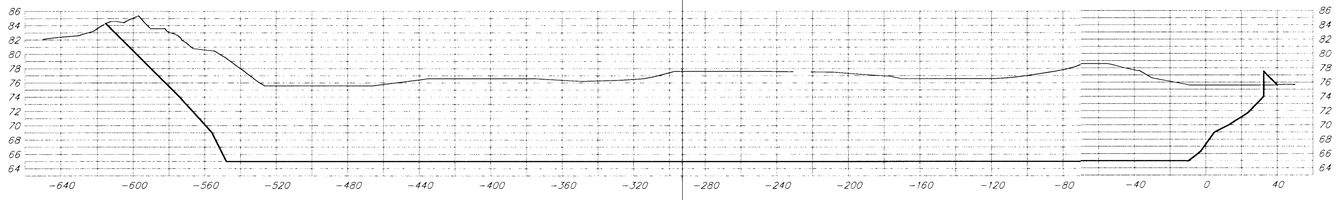


39+00

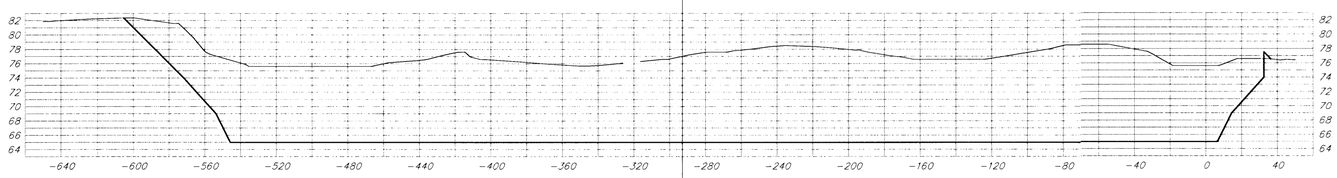

38+75

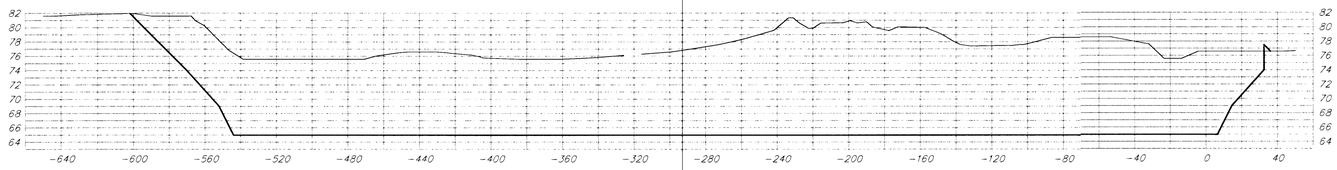

38+50

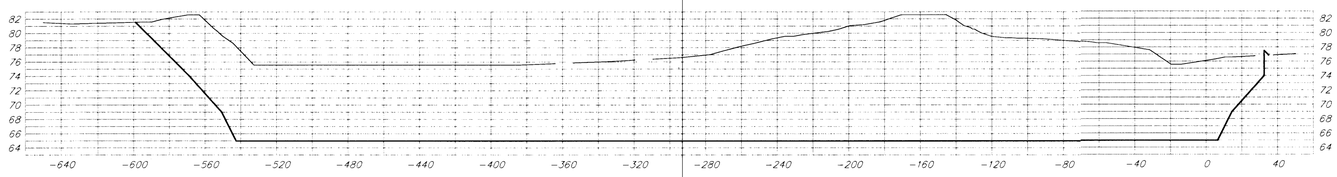

PROJECT NUMBER			SHEET NAME	ENGINEERING DIRECTORY	
472-76-245-83324			PXSEC04	F:\\Hydraulic\Pond	
DESIGN	DRAWN	APPROVED	DATE	SCALE	BAUGHMAN NO
TPV/JFB	TPV	JFB	Sept 2001	1:40H, 1:10V	99-09-E453

CAPITAL IMPROVEMENT PROJECT

POND CROSS SECTIONS

HYDRAULIC AVENUE PAVING - INCIDENTAL DRAINAGE PROJECT - PHASE 2

BAUGHMAN COMPANY, P.A.
ENGINEERING, SURVEYING, & PLANNING
316-262-7271 * 315 ELLIS * WICHITA, KANSAS 67211

SHEET 46 OF 47

F:\Eng\Hydraulic\Pond\P XSEC.dwg Mon Sep 17 11:31:25 2001