


41+00

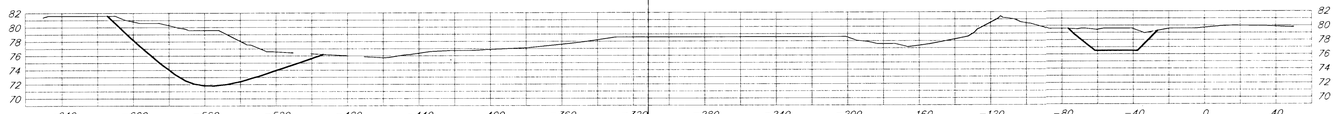


40+75

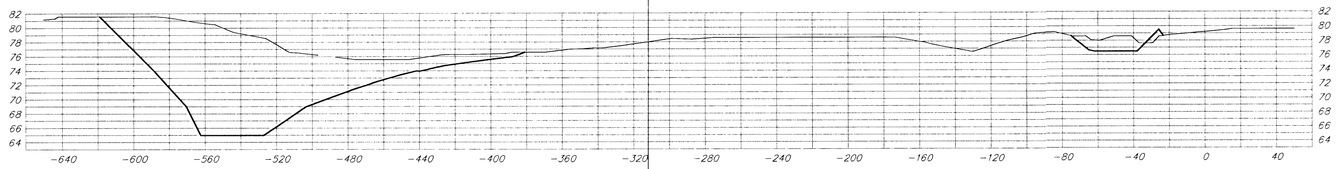


40+50

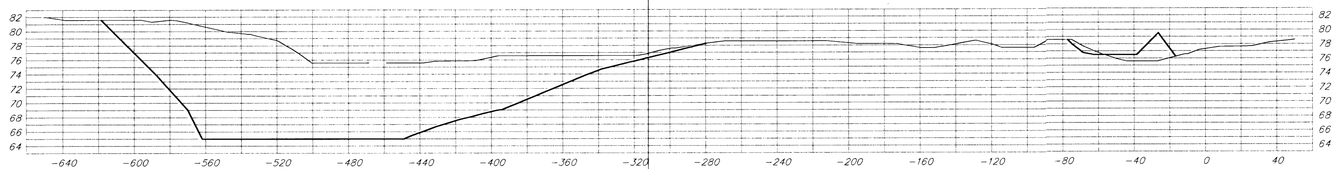


40+25

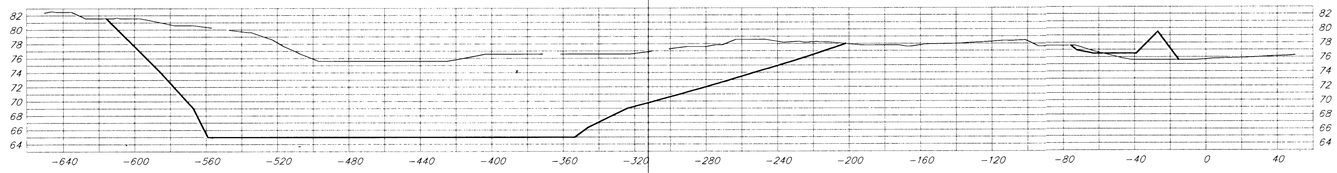

40+00

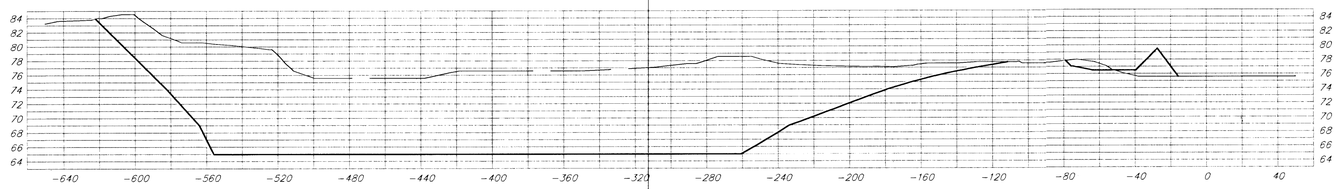

39+75

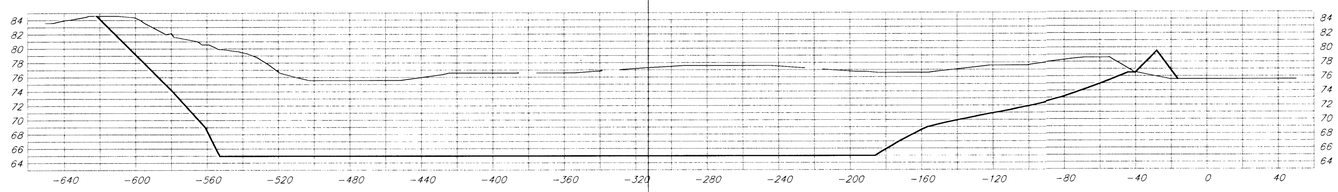

EARTHWORK QUANTITIES:
The following quantities are for the Detention Pond Only.

Total Earthwork Quantities:
Excavation -- 144,039.50 C.Y.
Fill -- 184.65 C.Y.

Pond Excavation is to be Paid for in the following two Bid Items:

Excavation Quantities for Elevations above 70:
Cut Volume -- 96,300.35 C.Y.

Excavtion Quantities for Elevations 70 to 65:
Cut Volume -- 47,739.15 C.Y.

PROJECT NUMBER		SHEET NAME	ENGINEERING DIRECTORY		
472-76-245-83324		PXSEC05	F:\\Hydraulic\Pond		
DESIGN	DRAWN	APPROVED	DATE	SCALE	BAUGHMAN NO
TPV/JFB	TPV	JFB	Sept 2001	1:40H, 1:10V	99-09-E453

CAPITAL IMPROVEMENT PROJECT

POND CROSS SECTIONS

HYDRAULIC AVENUE PAVING - INCIDENTAL DRAINAGE PROJECT - PHASE 2

BAUGHMAN COMPANY, P.A.
ENGINEERING, SURVEYING, & PLANNING
316-262-7271 • 315 ELLIS • WICHITA, KANSAS 67211

SHEET 47 OF 47

F:\Eng\Hydraulic\Pond\P XSEC.dwg Mon Sep 17 11:24:59 2001

10-10-11-01