

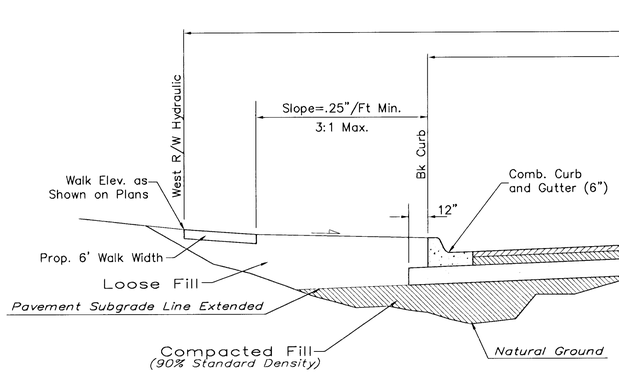


FILL AREAS (TYP)

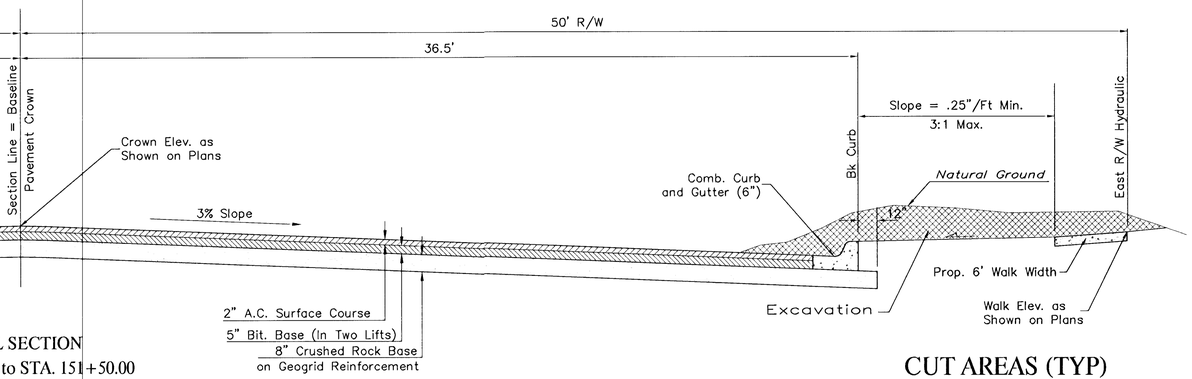


CUT AREAS (TYP)

TYPICAL SECTION
STA. 150+75.00 to STA. 151+50.00

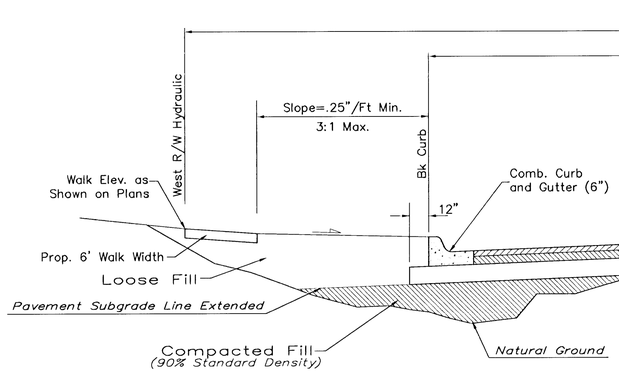


FILL AREAS (TYP)

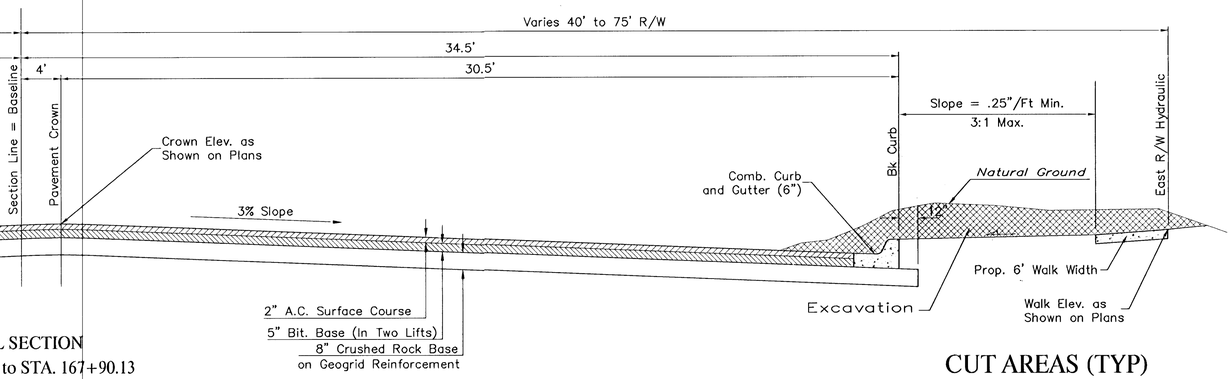


CUT AREAS (TYP)

TYPICAL SECTION
STA. 165+85.00 to STA. 167+90.13

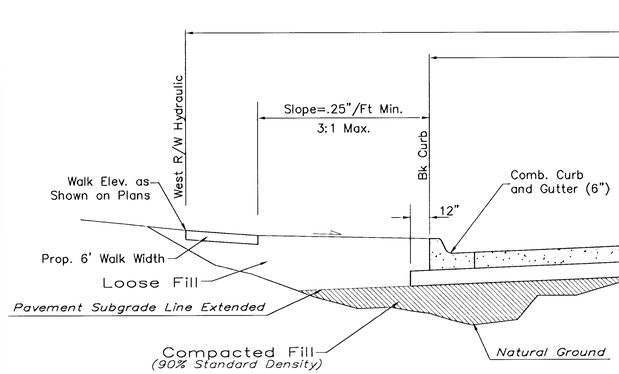

FILL AREAS (TYP)

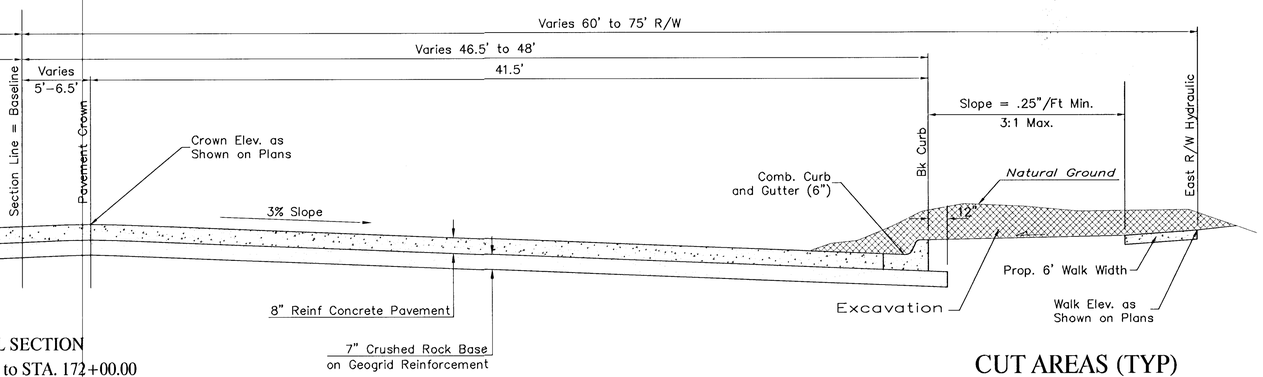

CUT AREAS (TYP)

TYPICAL SECTION
STA. 169+70.39 to STA. 172+00.00

PROJECT NUMBER		SHEET NAME	ENGINEERING DIRECTORY	
472-76-245-83324		Typsec02	F:\Eng\Hydraulic\details	
DESIGN	DRAWN	APPROVED	DATE	SCALE	BAUGHMAN NO
JFB	KWR	JFB	Sept 02	None	99-09-E450

CAPITAL IMPROVEMENT PROJECT
HYDRAULIC AVENUE
TYPICAL PAVEMENT SECTIONS
HYDRAULIC AVENUE PAVING - 47TH STREET SOUTH TO MACARTHUR ROAD

BAUGHMAN COMPANY, P.A.
ENGINEERING, SURVEYING, & PLANNING
316-262-7271 • 315 ELLIS • WICHITA, KANSAS 67211