# SERVICE BOX CONSTRUCTION/INSTALLATION DETAILS




PRE-CAST CONCRETE SERVICE BOX

(36" I.D. X 54" RCP) with 6" CAP




SECTION A-A

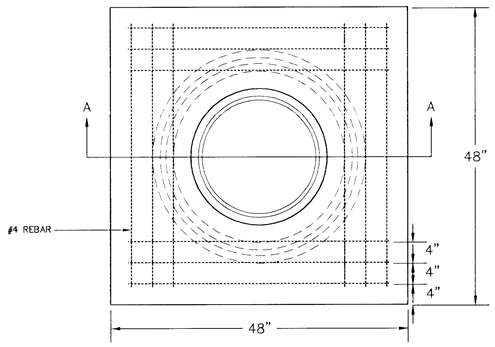


RING & COVER DETAIL

# CONDUIT/DETECTOR WIRE INSTALLATION DETAILS

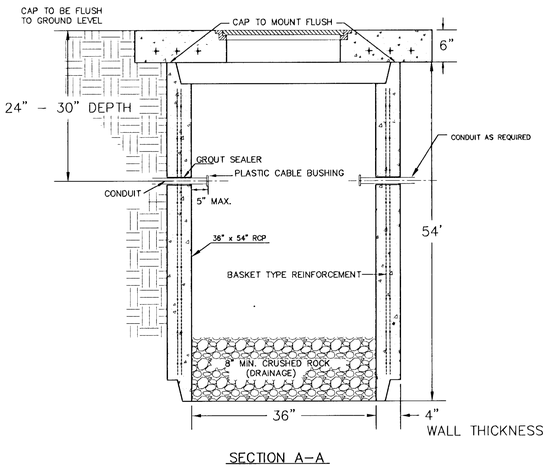


STD. CURB & GUTTER
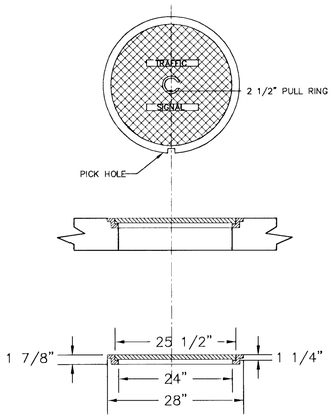
# 170 CONTROLLER PAD DETAILS




REBAR SHALL BE ASTM A615M GRADE 300 MEETING THE REQUIREMENTS OF SUBSECTION SPECIFICATIONS.

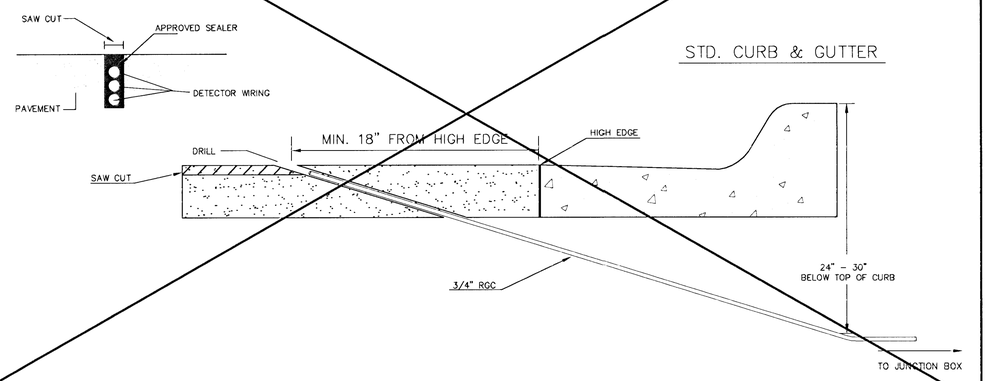





# JUNCTION BOX DETAILS

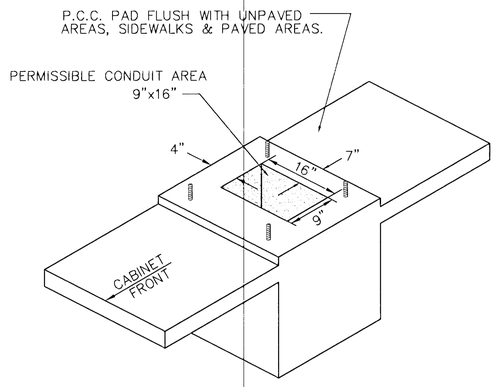PRE-FAB Junction Box

(24" I.D. X 36" R.C.P.)

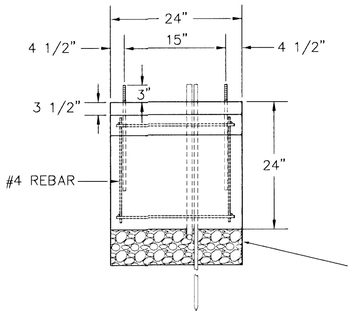


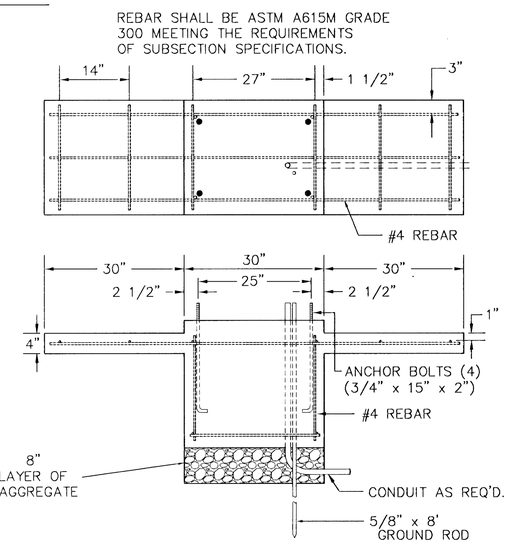SECTION A-A




JUNCTION BOX CAP

36" x 36" x 6"
TOP OF CAP TO BE FLUSH WITH GROUND LEVEL.

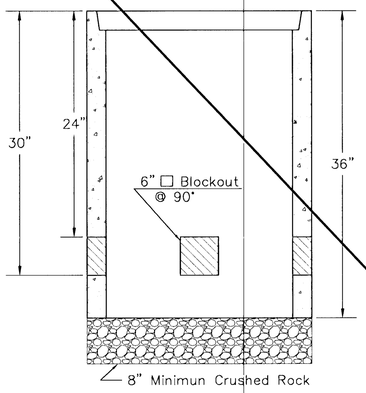


"SEE SERVICE BOX INSTALLATION FOR RING & COVER DETAILS.
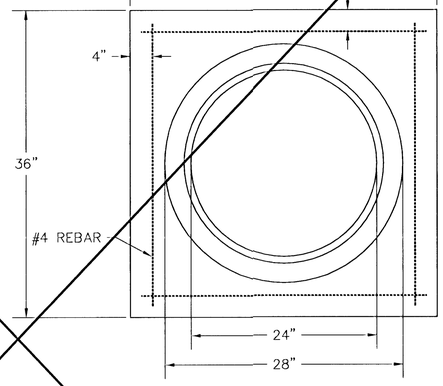
# NOTES:

SERVICE & JUNCTION BOX:

1. CONDUIT CONNECTION TO BE FLUSH TO WITHIN 5" OF INSIDE FACE OF SIDE WALL, CONDUIT TO DRAIN INTO SERVICE BOX.
2. CONDUIT CONNECTIONS TO SERVICE BOX SHALL BE TERMINATED WITH PLASTIC CABLE BUSHING.
3. CONDUIT SHALL BE SEALED WITH APPROVED SEALER AT INSIDE WALL FACE.
4. ALL SERVICE & JUNCTION BOXES TO HAVE 8" OF CRUSHED ROCK.

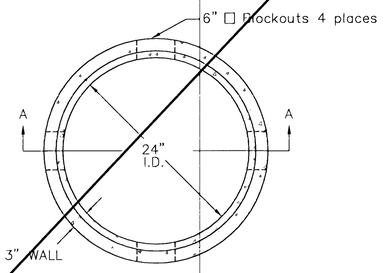TRENCHING:

1. DEPTH TO BE 30" MINIMUM WITH ROCK & STUBBLE FREE BACKFILL TO SERVE AS BEDDING MATERIAL. MAINTAIN MINIMUM CONDUIT DEPTH IN TRENCH.
2. BACKFILL TO BE COMPACTED IN 6" LOOSE LIFTS BY HAND OR MECHANICAL TAMPING TO A 95% STANDARD DENSITY.

CONDUIT:

1. SLOPE CONDUIT TO DRAIN AS DIRECTED BY THE ENGINEER.
2. 3" RIGID STEEL CONDUIT BTWN. SERVICE BOXES.
   1 1/4" " " " BTWN. SERVICE & JUNCTION BOXES.
   3/4" " " " BTWN. JUNCTION BOXES.
   3/4" " " " BTWN. JUNCTION BOX & DETECTOR LOOP SAW CUT

| REV. DATE | COMMENTS | INT |
|---|---|---|
| | | |

DETAIL/TRAFFIC/SERVICE.DWG

PROJECT DESCRIPTION

**SERVICE/JUNCTION BOX, CONTROLLER PAD CONSTRUCTION/INSTALLATION DETAILS**

PROJECT NUMBER

**Hydraulic Avenue - 47th Street South to Macarthur**

| | | | |
|---|---|---|---|
| DRAWN BY: T.M. | APPROVED BY: This scanned (but modified) dxf dwg file has been electronically reproduced from an original drawing dated Sept 1995, courtesy of SG Seal, Jr. | REVISED: SGS,Jr | |
| DATE: Apr. 96 | | DATE: JUN1997 | |

**CITY OF WICHITA**

**DEPARTMENT OF PUBLIC WORKS**

| TRAFFIC ENGINEERING DIVISION | SCALE | SH: 70 OF: 102 |
|---|---|---|
| WM. G. McKINLEY P.E. TRAFFIC ENGINEER | NO SCALE | |