

FHWA REGION NO	STATE	PROJECT NO	FISCAL YEAR	TOTAL SHEETS
7	KANSAS	87TE 0157-01	2000	2
	F.A. NO. 87TE0157-01 TEA 015(701)			


472-03250 O.C.A. 792332

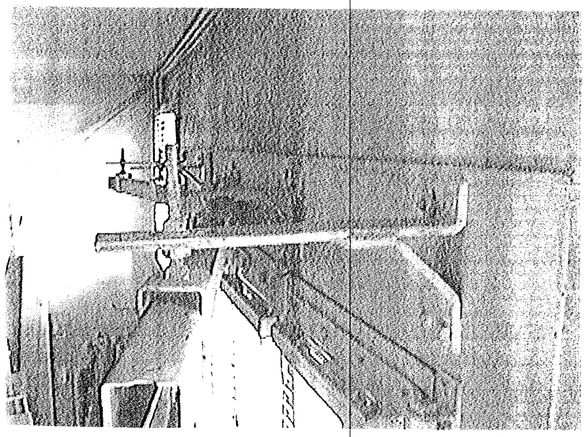


VIEW OF HEAD TRACK & HWD.

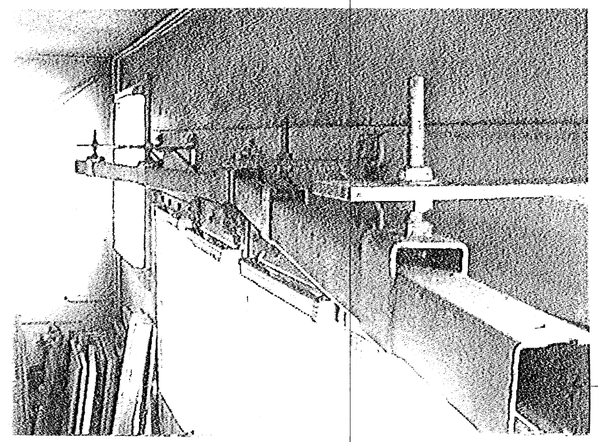

VIEW OF HEAD TRACK & HWD.

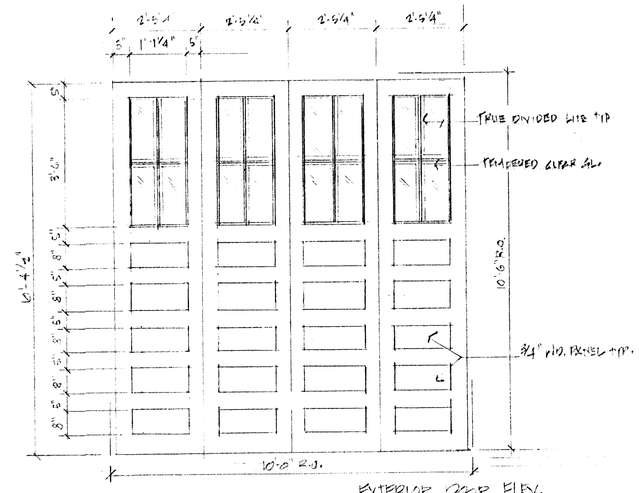


EXTERIOR DOOR ELEV.
1/2"=1'-0"

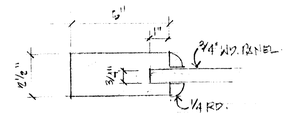


TYPICAL PANEL JAMB.
3"=1'-0"


BUTT: AUSTIN No. 2426 E

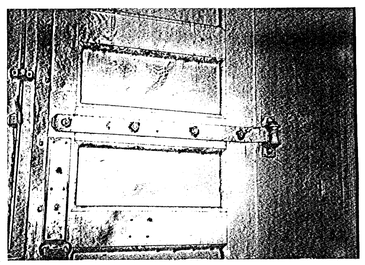


INTERIOR STRAP HINGE

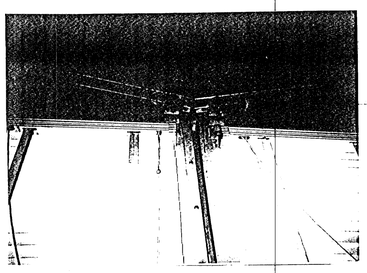

HEAD HARDWARE INTERIOR

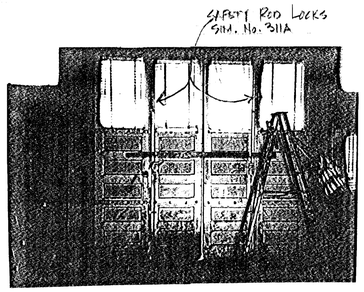

INTERIOR VIEW

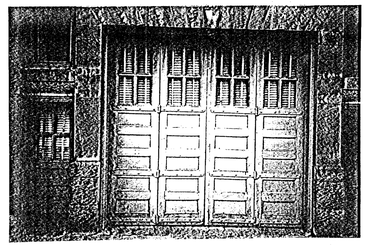

EXTERIOR VIEW

ALL PICTURES TAKEN @ FIRE STATION #4
124 SOUTH SENECA, WICHITA. DOORS & HARDWARE TO MATCH STATION #4 AS CLOSE AS POSSIBLE

REGISTERED ARCHITECT
DAVID C. BURK
1652
STATE OF KANSAS

RESTORATION OF ENGINE HOUSE NO. 6
1300 SOUTH BROADWAY
WICHITA, KANSAS

9.1.99

SHEET 2 OF 2

ST-40-CT-81