
PROJECT NO.	SHEET NO.	TOTAL SHEETS
	2	82

NOTE: ALL ~~DISTURBED~~ AREAS NOT NOTED OTHERWISE TO BE SEEDED TO SEED TYPE #2.

NOTE:
PLANTING BEDS ON THIS SHEET ARE NOT SERVICED BY THE IRRIGATION SYSTEM.

PLANT MATERIAL KEY

AJ	Arnstong Juniper	CP	Chinese Pistache	GRA	Green Ash	PYR	Pyracantha
AM	Amur Maple	CRC	Canaert Red Cedar	GRT	Goldenraintree	RC	Rock Cotoneaster
AO	Autumn Olive	CSM	Caddo Sugar Maple	GSJ	Golden St. Johnswort	RLB	Redleaf Barberry
APA	Autumn Purple Ash	CSP	Cistena Plum	HA	Common Hackberry	RM	Red Maple
AP	Aristocrat Pear	CW	Cottonwood	HH	Hedge Maple	ROK	Red Oak
ASP	Austrian Pine	DFQ	Dwarf Flowering Quince	JRL	Japanese Tree Lilac	RQS	Rose-of-Sharon
AST	American Smoketree	DHL	Deciduous Holly	LBE	Lacebark Elm	RTD	Red Twig Dogwood
BB	Burning Bush	EI	English Ivy	LIL	Common Lilac	SH	Shantung Maple
BUS	Beautybush	EKB	Eastern Redbud	LLIL	Late Lilac	SOK	Shumard Oak
BC	Bald Cypress	FA	Flowering Almond	LPT	London Planetree	SP	Scotch Pine
BHV	Blackhaw Viburnum	FC	Flowering Crabapple	MB	Mentor Barberry	SS	Staghorn Sumac
BI	Boston Ivy	FHM	Fruitless Mulberry	MHO	Morrow Honeysuckle	THL	Thornless Honeylocust
CAM	Compact Amur Maple	FPR	Forest Pansy Redbud.	MP	Hugo Pine	THO	Tatarian Honeysuckle
CC	Cranberry Cotoneaster	FQ	Flowering Quince	NHC	Hankling Cherry	TOO	Thornless Osage Orange
CRC	Compact European Cranberrybush	FS	Fragrant Sumac	OGH	Oregon Grape Holly	VSP	Vanhoutte Spirea
CH	Cockspur Hawthorn	FSQ	Dwarf Fragrant Sumac	PCO	Peking Cotoneaster	WAH	Eastern Wahoo
CIC	California Incensecedar	FSY	Forsythia	POK	Pin Oak	WH	Washington Hawthorn
CM	Compact Mahonia	GA	Glossy Abelia	POP	Ponderosa Pine	WHO	Winter Honeysuckle
						WS	Western Soapberry

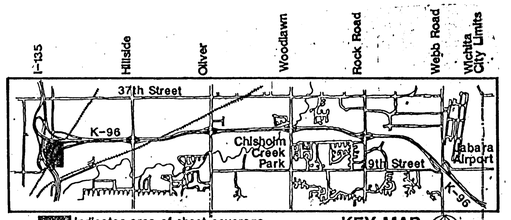

LEGEND

- LARGE TREE
- MEDIUM TREE
- SMALL/EVERGREEN TREE
- LARGE SHRUB
- PLANTING BED LIMIT
- SMALL SHRUB
- MEDIUM SHRUB
- TYPE 3 — AREAS TO BE SEEDED AS NOTED
- EDGING (@ INTERSECTIONS WHERE SHOWN)
- #33 — REFER TO PLANTING BED LOCATION TABLE

HYDRAULIC

℄ Hydraulic Sec. Line

MATCH LINE

Exist. R/W 65'℄

Exist. Drainage & Utility Esmt

Exist. RR R/W

Temp Esmt.

Ramp S-E

Ramp E-S

Ramp E-N

Ramp N-E

K-96 EASTBOUND RAMP

K-96 EASTBOUND

K-96 WESTBOUND

Scale: 1"=50'

#1 #2 #3 #4 #5 #6

9-FSY, 7-CAM, 3-OGH, 2-WH, 5-OGH, 8-CAM, 8-FSY, 3-WH, 6-AST, 5-CAM, 8-OGH, 14-AST, 5-FSY, 3-FM, 10-RTD, 7-CAM, 5-AST, 7-RTD, 6-WH, 5-OGH, 6-FSY, 3-OGH, 11-CAM, 4-CW, 4-OGH, 6-AST, 8-RTD, 5-AST, 8-OGH, 8-CAM, 11-FSY, 4-RTD, 4-FSY, 3-CAM, 7-AST, 3-CAM, 6-OGH, 3-CW, 5-FSY, 5-CAM, 11-FSY, 6-OGH, 3-CW, 10-OGH, 8-FSY, 4-AST, 3-FSY, 7-OGH, 8-CAM, 2-FM, 216 HALLS HONEYSUCKLE

ENGINEERING DIVISION	CITY OF WICHITA
K-96 LANDSCAPING/BEAUTIFICATION IMPROVEMENTS	
I-135 RAMP S-E	
STA. 120+00 TO STA. 134+00	
K-96 BYPASS	
I-135 TO CITY LIMITS	
PROFESSIONAL ENGINEERING CONSULTANTS, P.A. ENGINEERS WICHITA, KANSAS	
DESIGN GROUP Wichita, Kansas	Designed by: SMP / Checked by: CG / Drawn by: MKH / Date: 4/10/89 / Job No. 3064 / Rev. 5/4/89