
PROJECT NO.	SHEET NO.	TOTAL SHEETS
	4	82

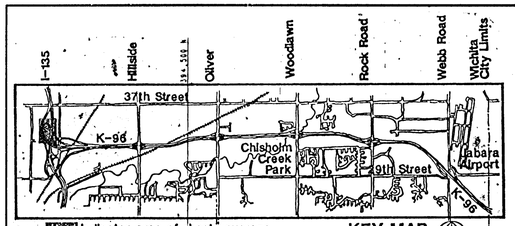

LEGEND

- LARGE TREE
- MEDIUM TREE
- SMALL/EVERGREEN TREE
- LARGE SHRUB
- PLANTING BED LIMIT
- SMALL SHRUB
- MEDIUM SHRUB
- AREAS TO BE SEEDED AS NOTED (TYPE #3)
- EDGING (@ INTERSECTIONS WHERE SHOWN)
- #33 REFER TO PLANTING BED LOCATION TABLE

Scale: 1"=60'

PLANT MATERIAL KEY

AJ	Armstong Juniper	CP	Chinese Pistache	GRA	Green Ash	PYR	Pyracantha
AM	Amur Maple	CNC	Canaert Red Cedar	GHT	Goldenraintree	RCM	Rock Cotoneaster
AO	Autumn Olive	CSM	Caddo Sugar Maple	GSJ	Golden St. Johnswort	RLB	Redleaf Barberry
APA	Autumn Purple Ash	CSP	Cistena Plum	HA	Common Hackberry	RM	Red Maple
AP	Arkansas Pear	CM	Cottonwood	HH	Hedge Maple	ROK	Red Oak
ASP	Austrian Pine	DFQ	Dwarf Flowering Quince	JPL	Japanese Tree Lilac	ROS	Rose-of-Sharon
ASP	American Sycamore	DHC	Deciduous Holly	LBE	Lacebark Elm	RPD	Red Twig Dogwood
BB	Burning Bush	EI	English Ivy	LIL	Common Lilac	SM	Shantung Maple
BBB	Beautybush	ERB	Eastern Redbud	LILL	Late Lilac	SOK	Shumard Oak
BC	Bald Cypress	FA	Flowering Almond	LPT	London Planetree	SP	Scotch Pine
BHV	Blackhaw Viburnum	FC	Flowering Crabapple	MB	Mentor Barberry	SS	Staghorn Sumac
BI	Boston Ivy	FN	Fruitless Mulberry	MHO	Morrow Honeysuckle	THG	Thornless" Honeylocust
CAM	Compact Amur Maple	FSB	Forest Pansy Redbud	MP	Mugo Pine	THO	Tatarian Honeysuckle
CC	Cranberry Cotoneaster	FQ	Flowering Quince	NKC	Nanking Cherry	TOO	Thornless Osage Orange
CSC	Compact Bucpean Cranberrybush	FS	Fragrant Sumac	OGH	Oregon Grape Holly	VSP	Vanhoutte Spirea
CH	Cockspur, Hawthorn	FSD	Dwarf Fragrant Sumac	PCO	Peking Cotoneaster	WAH	Eastern Wahoo
CIC	California Incensecedar	FST	Forsythia	POK	Pin Oak	WH	Washington Hawthorn
CH	Compact Hahonia	GA	Glossy Abelia	POP	Ponderosa Pine	WSO	Winter Honeysuckle
						WS	Western Soapberry

NOTE: ALL ~~DISTURBED~~ AREAS NOT NOTED OTHERWISE TO BE SEEDED TO SEED TYPE #2.

ENGINEERING DIVISION — CITY OF WICHITA

K-96 LANDSCAPING/BEAUTIFICATION IMPROVEMENTS

I-135 STA. 434+00 TO STA. 448+00
K-96 BYPASS
I-135 TO CITY LIMITS

PROFESSIONAL ENGINEERING CONSULTANTS, P.A.
ENGINEERS
WICHITA, KANSAS

PDS DESIGN GROUP Wichita, Kansas

Designed by	Checked by	
BMP	CG	
Drawn by	Date	Job No.
MKH	4/10/89	3064

Rev. 8/4/89