PROJECT NO.	SHEET NO.	TOTAL SHEETS
	5	82

Scale: 1"=50'

PLANT MATERIAL KEY

AJ	Armstong Juniper	CP	Chinese Pistache	GRA	Green Ash	*	PYR	Pyracantha
AM	Amur Maple	CRC	Canaert Red Cedar	GRT	Goldensintree	*	RC	Rock Cotoneaster
AO	Autumn Olive	CSM	Caddo Sugar Maple	GSJ	Golden St. Johnswort		RLB	Redleaf Barberry
APA	Autumn Purple Ash	CSP	Cistena Plum	HA	Common Hackberry		RM	Red Maple
AP	Aristocrat Pear	CW	Cottonwood	HM	Hedge Maple		ROK	Red Oak
ASP	Austrian Pine	DFQ	Dwarf Flowering Quince	JTL	Japanese Tree Lilac		ROS	Rose-of-Sharon
AST	Agerican Smoketree	DHL	Deciduous Holly	LSE	Lacebark Elm		RTD	Red Twig Dogwood
BB	Burning Bush .	EI	English Ivy	LIL	Common Lilac		SM	Shantung Maple
BBS	Beautybush	ERB	Eastern Redbud	LLI	Late Lilac		SOK	Shumard Oak
BC	Bald Cypress	FA	Flowering Almond	LPT	London Planetree	*	SP	Scotch Pine
BHV	Blackhaw Viburnum	FC	Flowering Crabapple	MB	Mentor Barberry		SS	Staghorn Sumac
BI	Boston Ivy	FM	Fruitless Mulberry	MHO	Morrow Honeysuckle		THL	Thornless Honeylocust
CAM	Compact Amur Maple	FPR	Forest Pansy Redbud	MP	Hugo Pine		THO	Tatarian Honeysuckle
CC	Cranberry Cotoneaster	FQ	Flowering Quince	MXC	Hanking Cherry		TOO	Thornless Osage Orange
CHC	Compact European Cranberrybush	FS	Fragrant Sumac	OGH	Oregon Grape Holly		VSP	Vanboutte Spirea
CH	Cockspur Hawthorn	FSQ	Dwarf Fragrant Sumac	POD	Peking Cotoneaster		WAH	Eastern Wahoo
CIC	California Incensecedar	FST	Forsythia	POK	Pin Oak		WH	Washington Hawthorn
CH	Compact Mahonia	GA	Glossy Abelia	POP	Ponderosa Pine		WHO	Winter Honeysuckle
							WS	Western Soapberry

* Specimen

LEGEND

- LARGE TREE
- MEDIUM TREE
- SMALL/EVERGREEN TREE
- LARGE SHRUB
- PLANTING BED LIMIT
- SMALL SHRUB
- MEDIUM SHRUB
- (TYPE 3) AREAS TO BE SEEDED AS NOTED
- EDGING (@ INTERSECTIONS WHERE SHOWN)
- #33 REFER TO PLANTING BED LOCATION TABLE

MATCH LINE

#37: 3-CP, 3-RC, 3-CSP, 3-RC

#36: 3-RC, 4-CSP, 3-RC, 3-CP, 1-RC, 2-RTD

#35: 3-BC, 3-FSY, 6-CAM, 6-FSY, 3-SOK, 6-RTD

#34: 3-FSY, 3-AST, 3-SOK, 3-FSY, 4-FSY, 8-CAM, 4-FSY

#33: 3-FSY, 3-AST, 4-FSY

#32: 1-CP, 8-AST, 6-FSY, 1-FSY, 1-SOK, 2-CH, 3-FSY

#31: 4-CAM, 2-CH, 3-FSY, 7-AST, 3-CW, 3-RTD, 3-RTD, 4-FSY, 2-CH, 6-CAM

#30: 1-SOK, 4-FSY, 3-AST, 1-SOK, 3-FSY, 6-CAM, 3-FSY, 5-FSY

#29 SEED TYPE #3: 7-RC, 1-RED, 10-RLB, 3-CSM, 8-RC, 3-WH, 5-CSP, 7-RLB, 4-RLB, 3-CSM, 9-CAM, 6-RLB, 8-WH, 5-RC

SEED TYPE #3

Ramp N-WN


K-96 WESTBOUND

K-96 EASTBOUND

℄ I-135

R/W

NOTE: ALL ~~DISTURBED~~ AREAS NOT NOTED OTHERWISE TO BE SEEDED TO SEED TYPE #2.

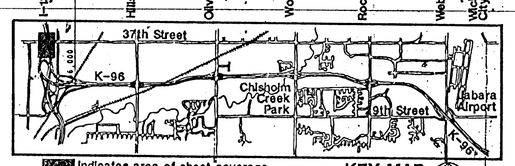

ENGINEERING DIVISION — CITY OF WICHITA

K-96 LANDSCAPING/BEAUTIFICATION IMPROVEMENTS

I-135 STA. 448+00 TO STA. 463+00

K-96 BYPASS I-135 TO CITY LIMITS

PROFESSIONAL ENGINEERING CONSULTANTS, P.A. ENGINEERS WICHITA, KANSAS

DESIGN GROUP Wichita, Kansas

Designed by	SMP	Checked by	CO
Drawn by	MKH	Date	4/10/89

Job No. 3064

Rev. 8/16/89