
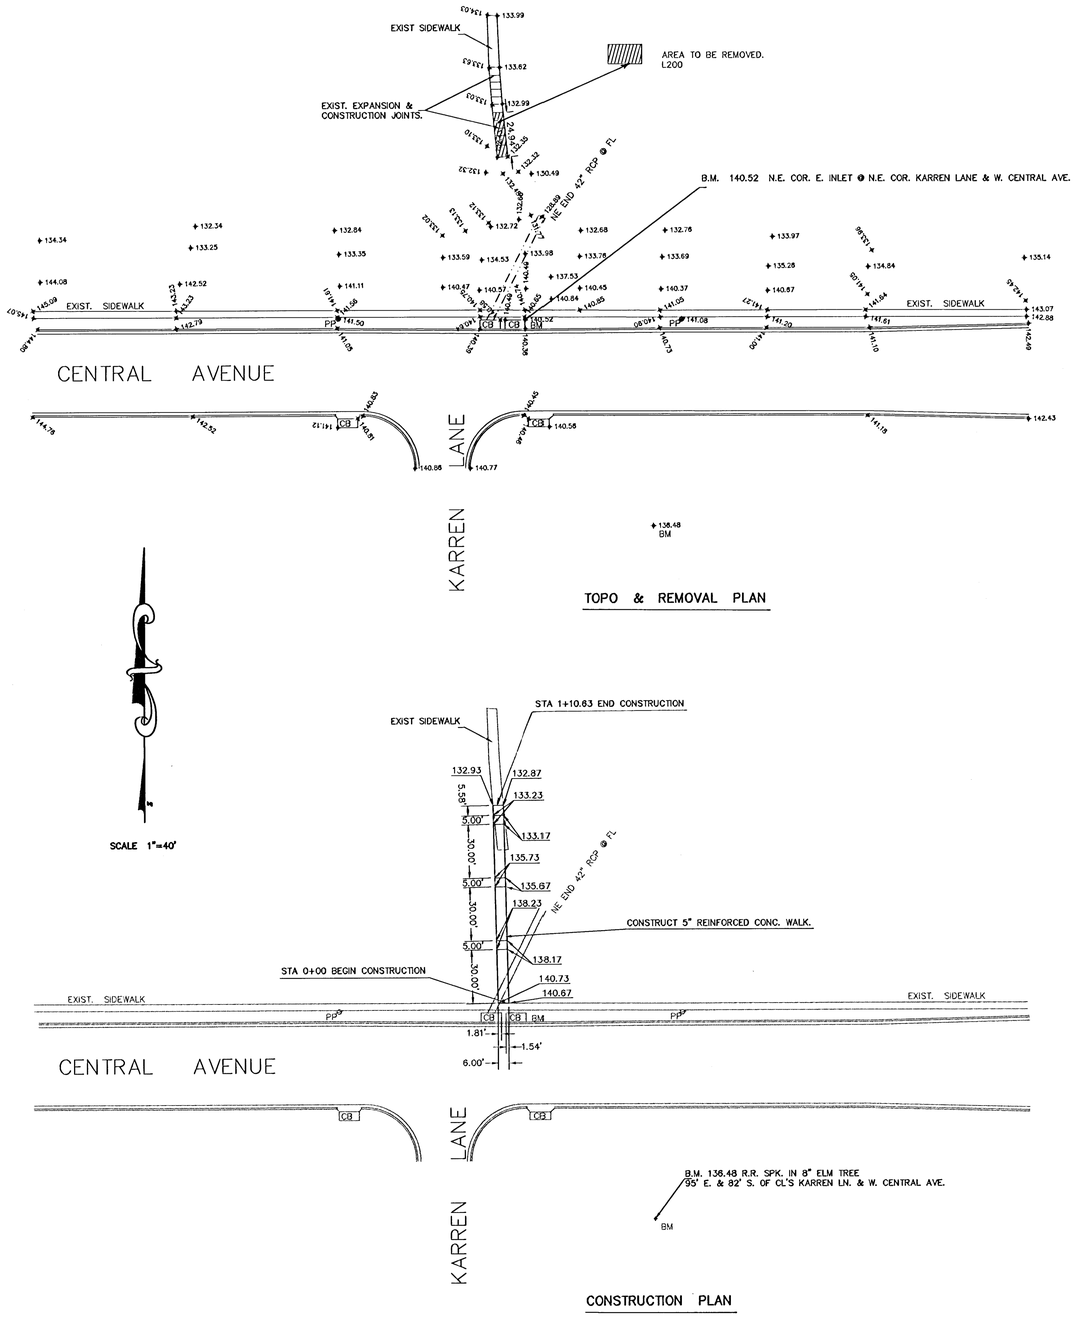


TYPICAL SECTION OF REINF. CONC. SIDEWALK

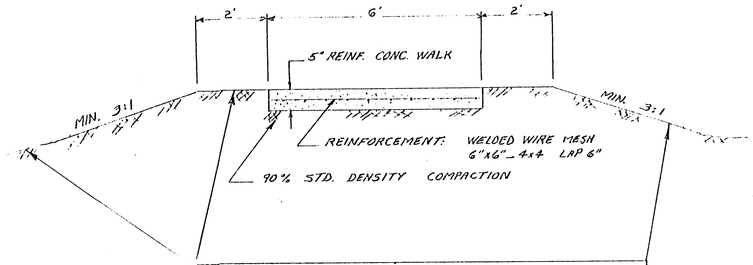

FROM STA 0+00 TO 1+10.63 (ON SHEET 3, BY CENTRAL AVE.) THE FILL AND DISTURBED AREAS TO THE SIDE OF THE NEW WALK TO BE SODDED WITH BUFFALO GRASS. THIS COST IS SUBSISIARY TO THE OTHER PAID BID ITEMS.

SIDEWALK & WHEELCHAIR RAMPS
@ SWANSON PARK & VACINITY
INDEX # 785352
SHEET 3 OF 5
DRAWN: B.R. DESIGN: B.R.