
GENERAL NOTES:

Refer to Std. TE710SI for identification of signs for handling traffic through construction.

Refer to Std. TE700SI for dimensions.

Space Tubular Markers to allow for left turns onto Hillside from side streets.

Scale: 1 : 1000

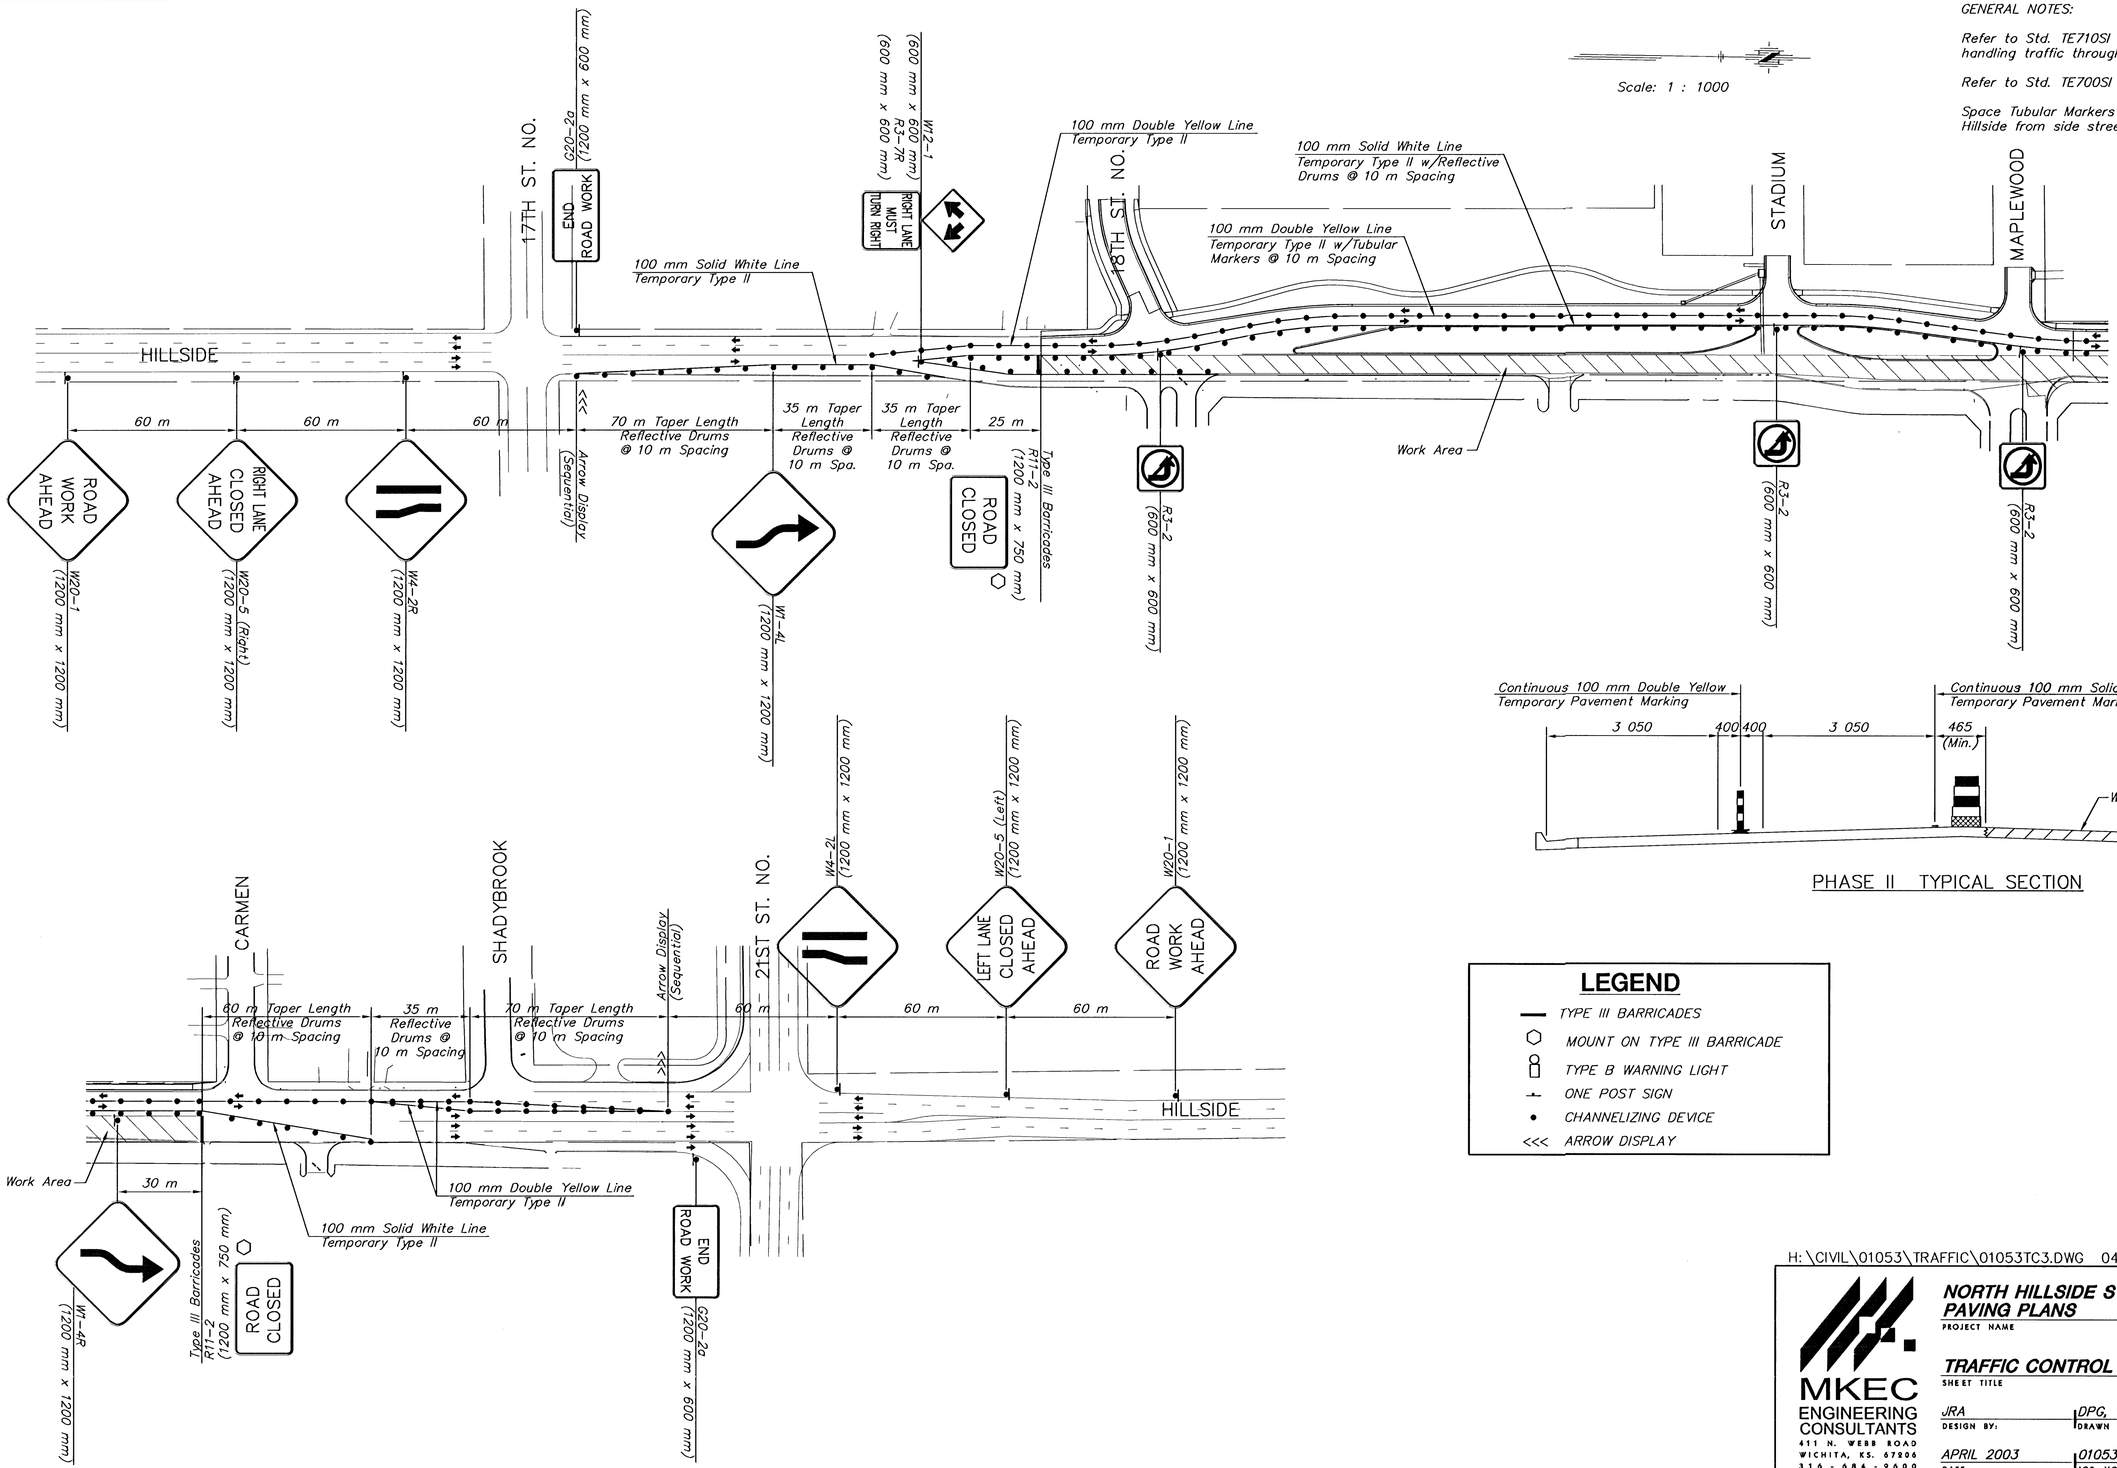

PHASE II TYPICAL SECTION

LEGEND

- TYPE III BARRICADES
- MOUNT ON TYPE III BARRICADE
- TYPE B WARNING LIGHT
- ONE POST SIGN
- CHANNELIZING DEVICE
- <<< ARROW DISPLAY

H:\CIVIL\01053\TRAFFIC\01053TC3.DWG 04/30/03 03:34:30 PM CDT

MKEC ENGINEERING CONSULTANTS
411 N. WEBB ROAD
WICHITA, KS. 67206
316 - 684 - 9600

NORTH HILLSIDE STREET PAVING PLANS
PROJECT NAME

TRAFFIC CONTROL - PHASE II
SHEET TITLE

JRA	DPG, WJ	JRA
DESIGN BY:	DRAWN BY:	CHECKED BY:
APRIL 2003	01053	48 / 73
DATE	JOB NO.	SHEET/OF