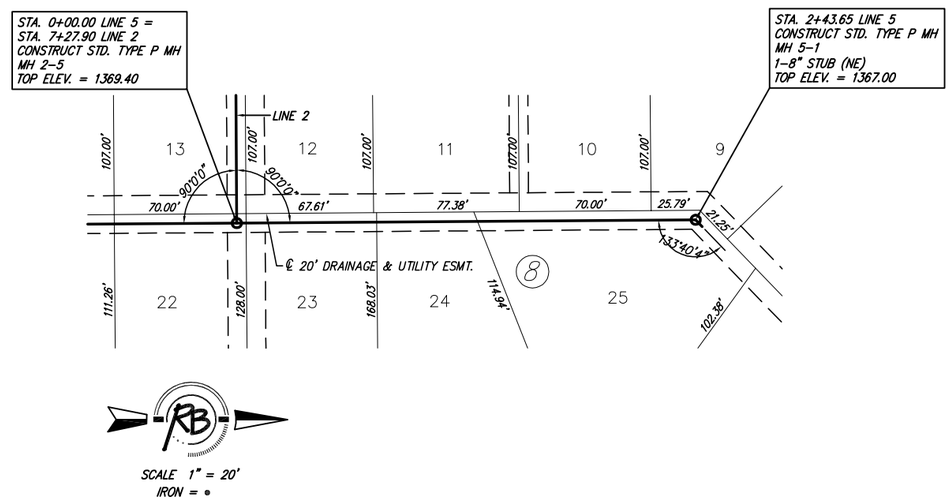

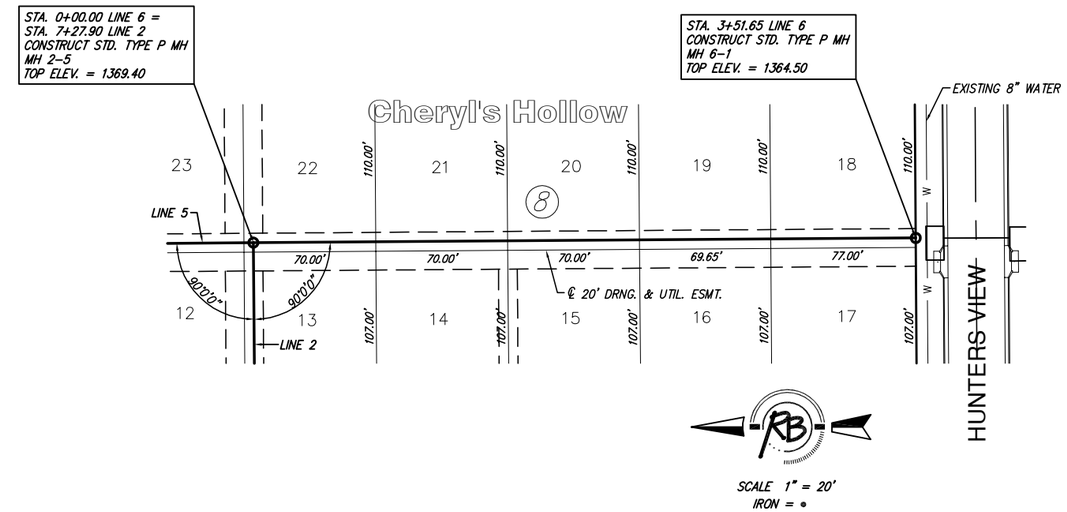

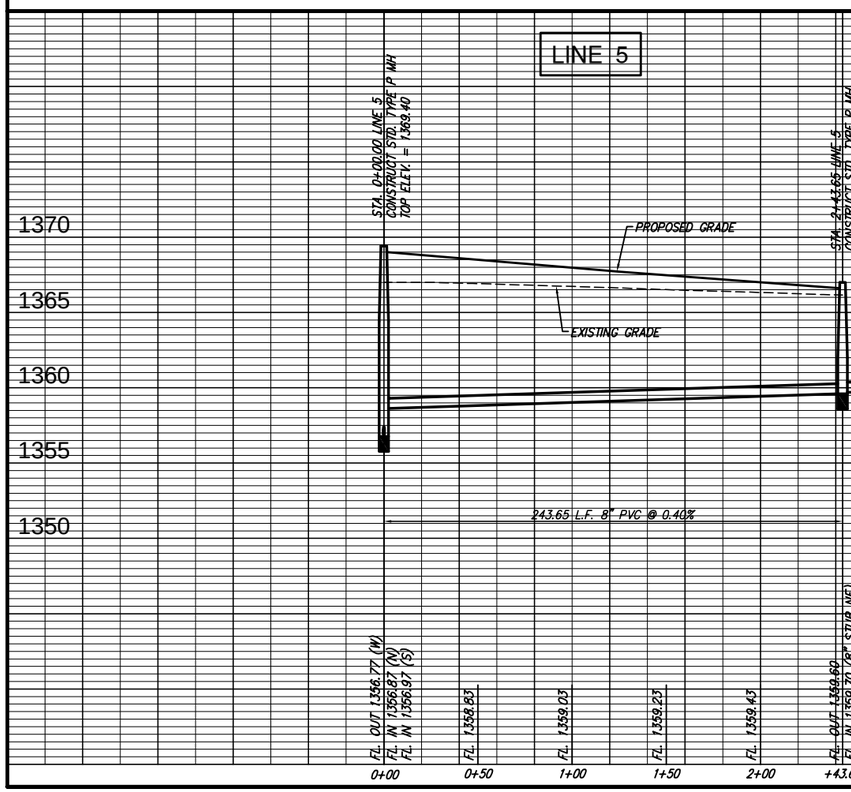

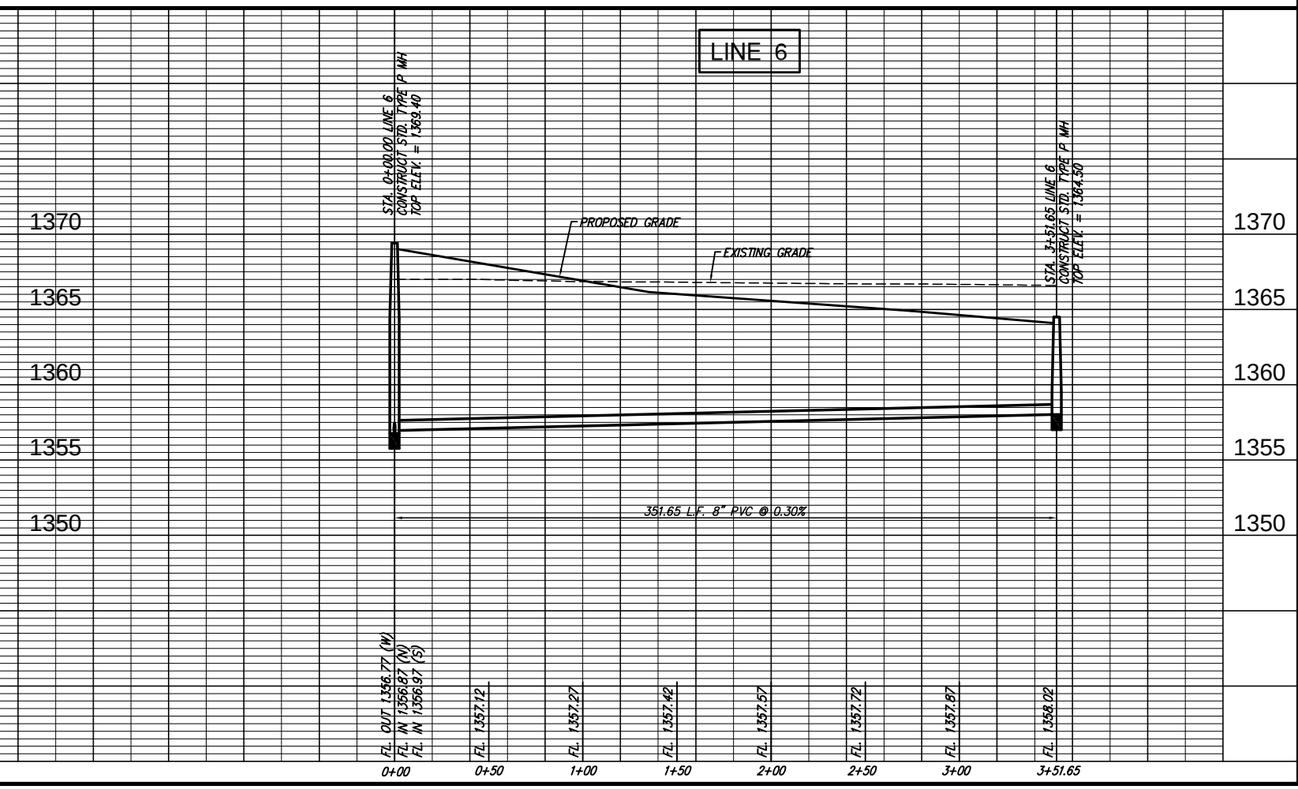

Ruggles & Bohm, P.A.
Engineering, Surveying, Land Planning
904 North Main
Wichita, Kansas 67203
(316) 264-4205
(316) 264-1677 fax
www.rbassoc.com
E-mail: info@rbassoc.com

DESIGN KWL	DRAWN E.B
UTILITY	DATE Apr. 16, 2007
REVISED	REVIEW
PROJECT NUMBER 468-84343	DRAWING FILE Drawing Name

CHERYL'S HOLLOW 2ND ADDITION
LATERAL 14, MAIN 4, NWI
WICHITA, KANSAS

RB JOB 3041E

SHEET 17 of 18