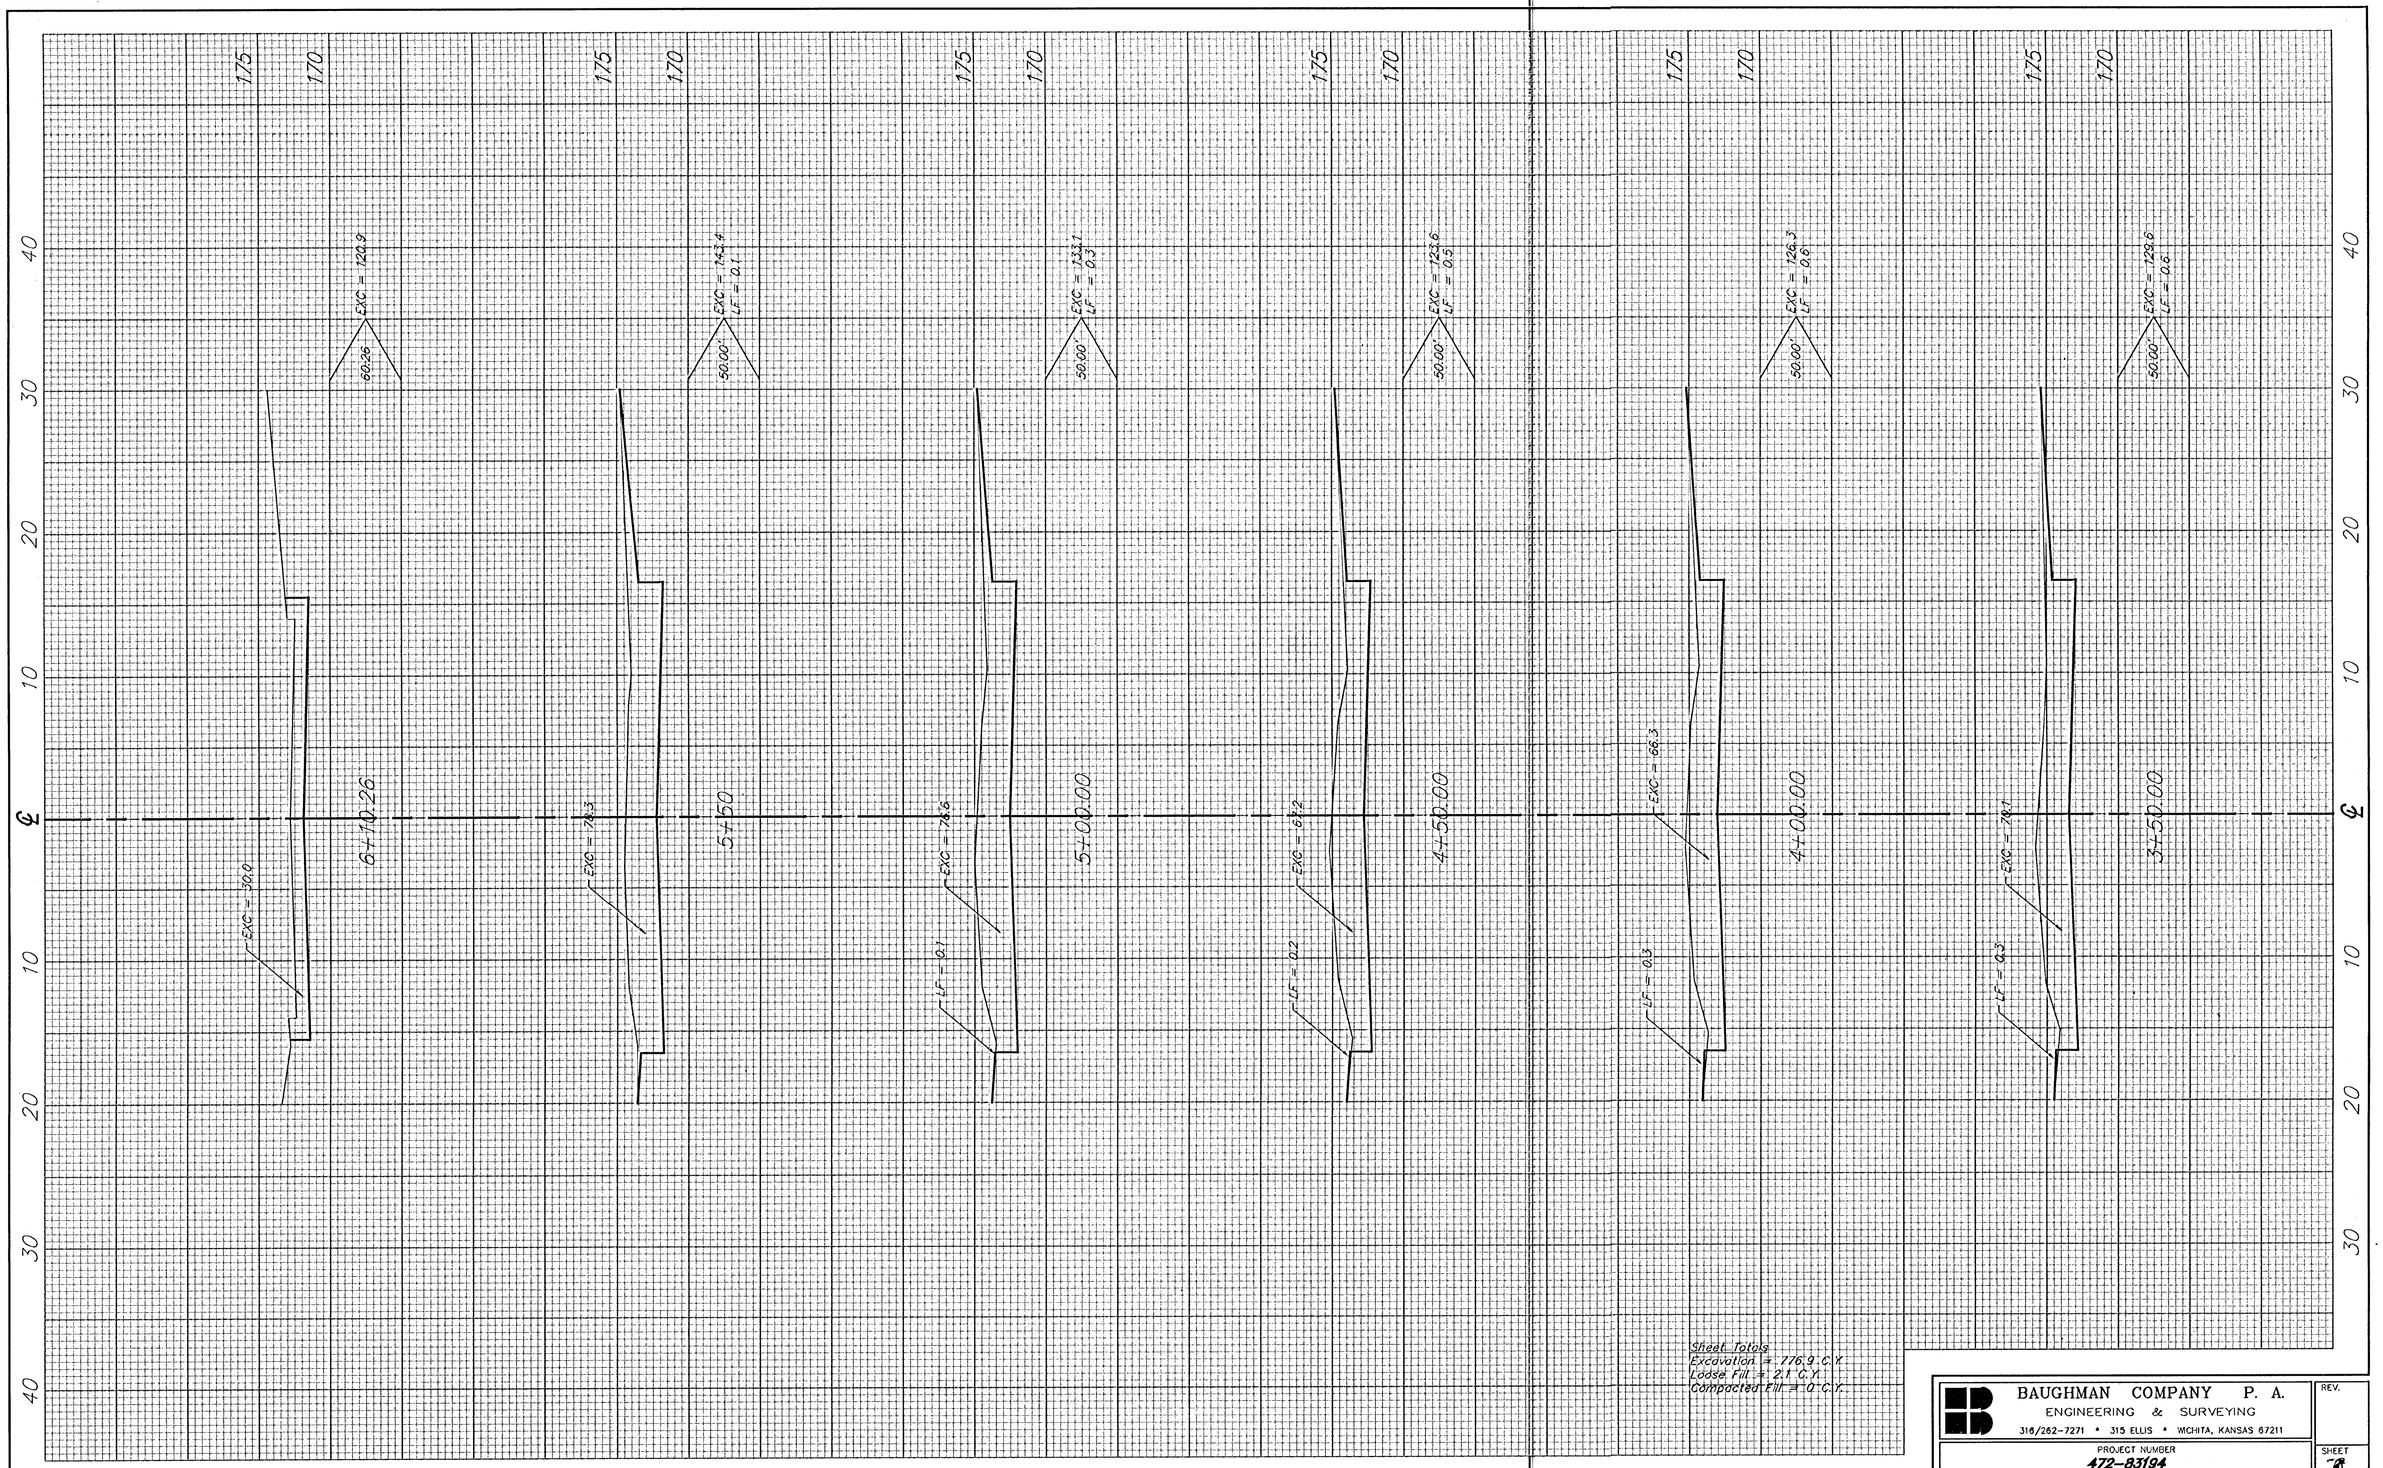


Sheet Totals
Excavation = 776.9 C.Y.
Loose Fill = 2.1 C.Y.
Compacted Fill = 0 C.Y.

BAUGHMAN COMPANY P. A.
ENGINEERING & SURVEYING
316/262-7271 • 315 ELLIS • WICHITA, KANSAS 67211

REV.

PROJECT NUMBER
472-83194

SHEET
8