

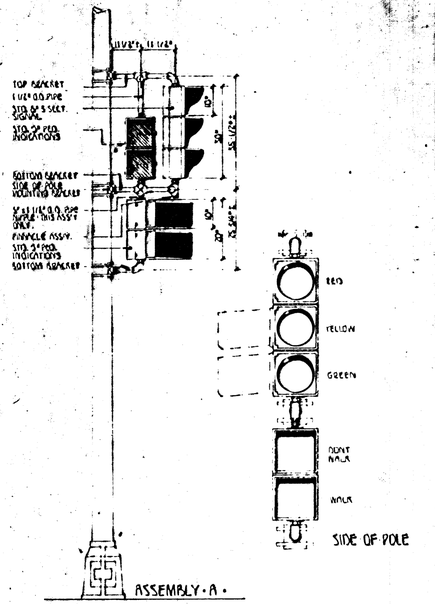




ASSEMBLY - A -

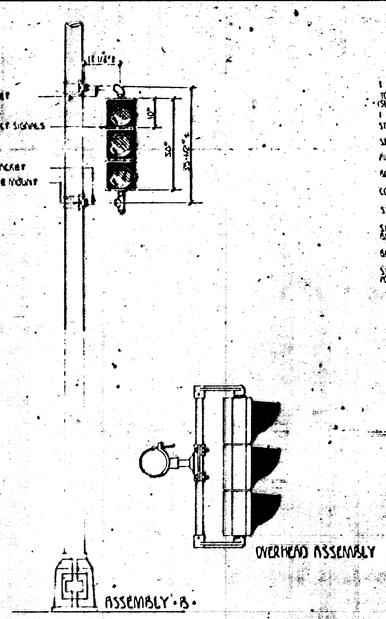


ASSEMBLY - B -

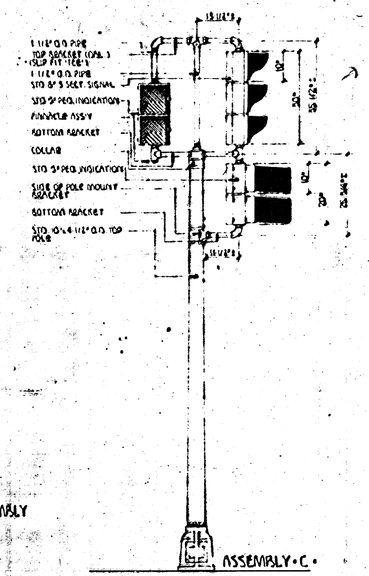



ASSEMBLY - C -

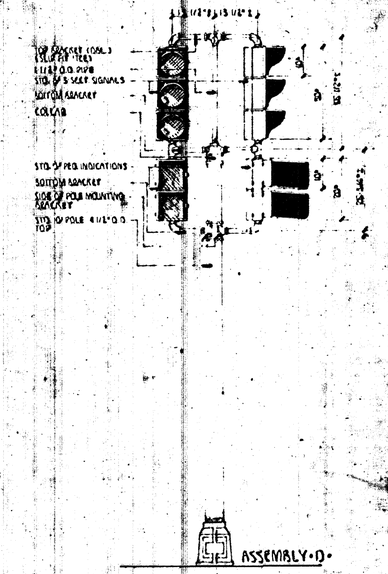


ASSEMBLY - D -




ASSEMBLY - E -

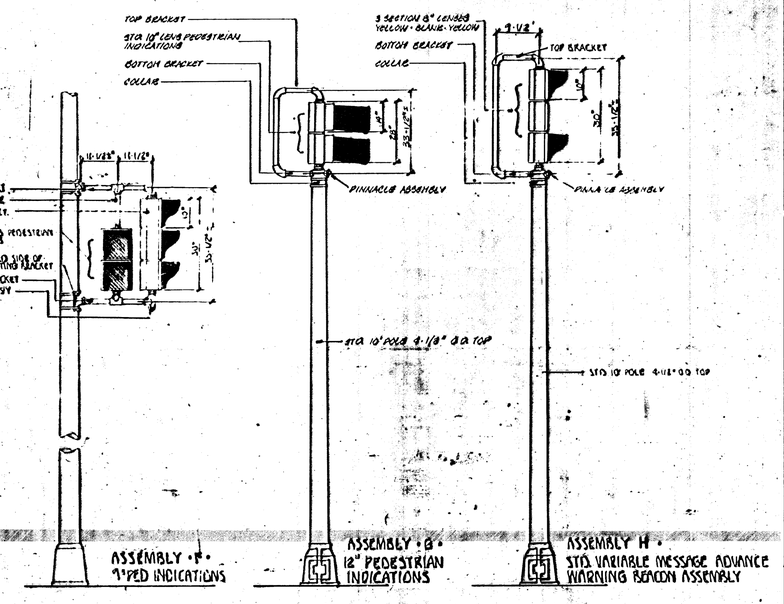




ASSEMBLY - F -
9" PED INDICATIONS


ASSEMBLY - G -
12" PEDESTRIAN INDICATIONS


ASSEMBLY H -
STD. VARIABLE MESSAGE ADVANCE WARNING BEACON ASSEMBLY


## BRACKET DETAILS

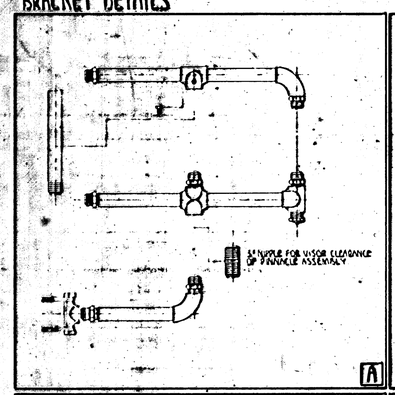


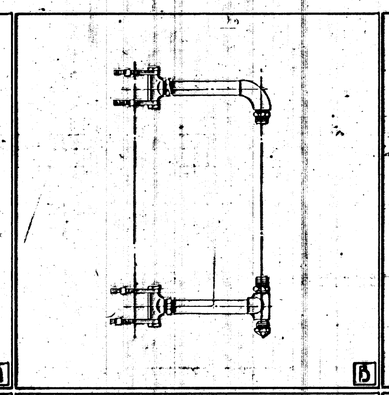


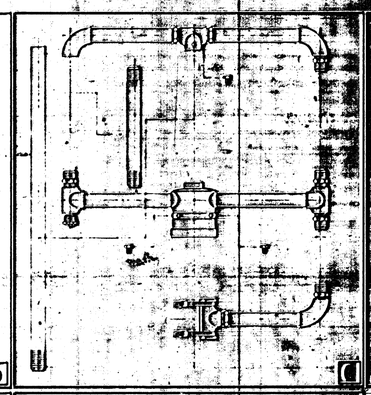

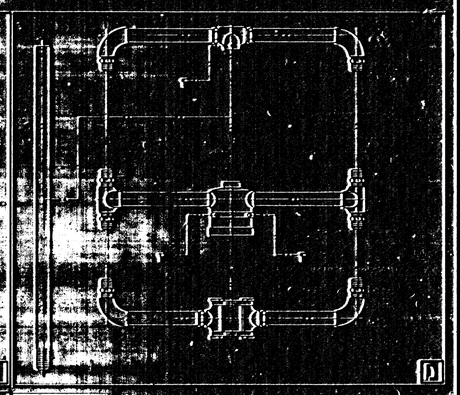ALL DIMENSIONS BASED ON STD. 8" LENS, 3-SECTION SIGNAL WITH 12" PEDESTRIAN INDICATIONS.
DO NOT SCALE, FOR INFORMATION ONLY.
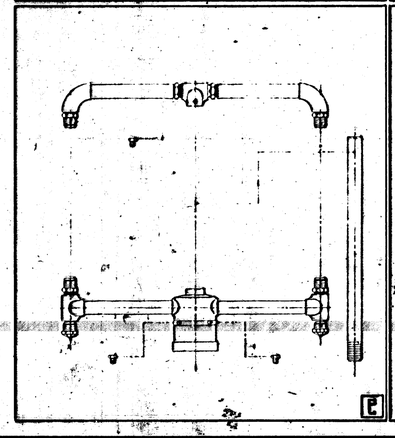
| REVISION DATE | COMMENTS | INIT. |
|---|---|---|
| AUG. '87 | A | JDC |
| FEB. '89 | A, 2 SECTION & 4 SECTION | JDC |
| AUG. '91 | B, 2 SECTION & 4 SECTION | JDC |
| DEC. '92 | C, 3" PED. INDICATIONS (ALL) | JDC |
| AUG. '97 | NEW ASSEMBLY 'H' | MMC |

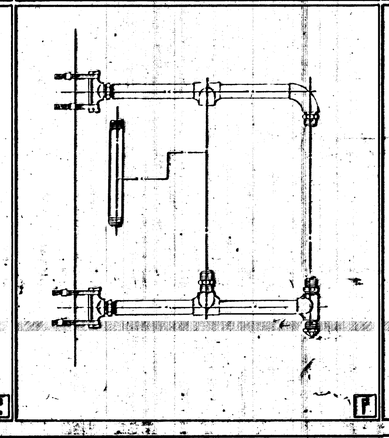PROJECT DESCRIPTION
TYPICAL BRACKET ASSEMBLY DETAILS FOR STD. SIDE-OF-POLE AND POST-TOP MOUNTED SIGNALS

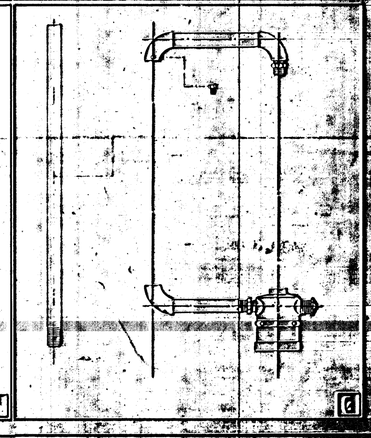PROJECT NUMBER
[redacted]
STP-N 004(701)

| | | |
|---|---|---|
| DRAWN BY SCM | APPROVED BY | DATE REVISED |

CITY OF WICHITA
DEPARTMENT OF PUBLIC WORKS
DIVISION OF TRAFFIC ENGINEERING
TYPICAL BRACKET ASSEMBLY DETAILS

SCALE NONE