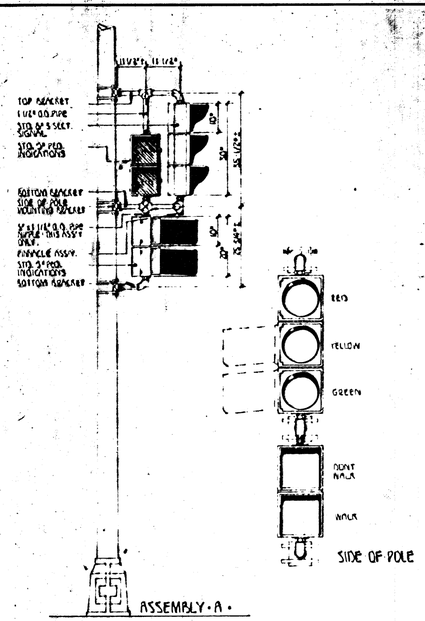

ASSEMBLY · A ·

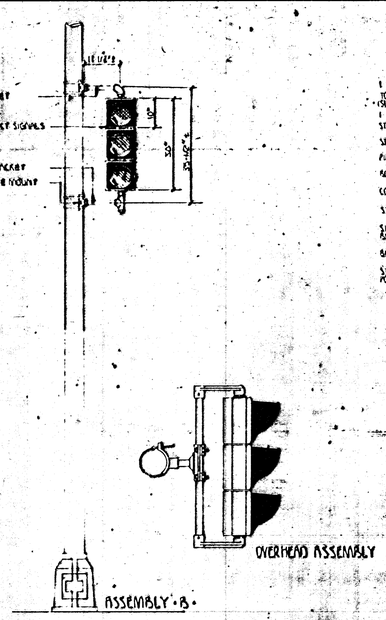

ASSEMBLY · B ·

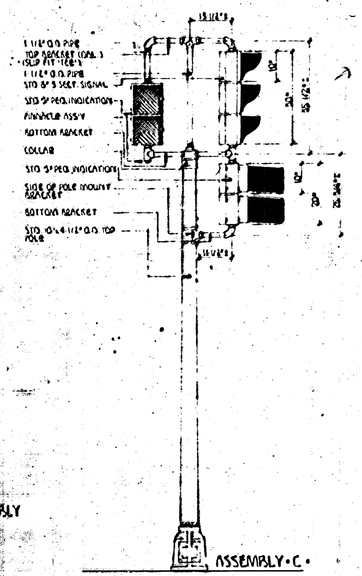

ASSEMBLY · C ·

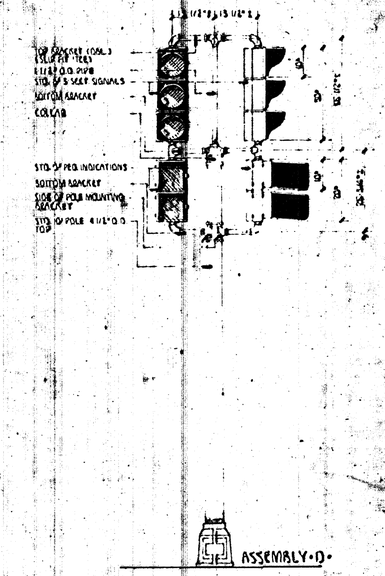

ASSEMBLY · D ·

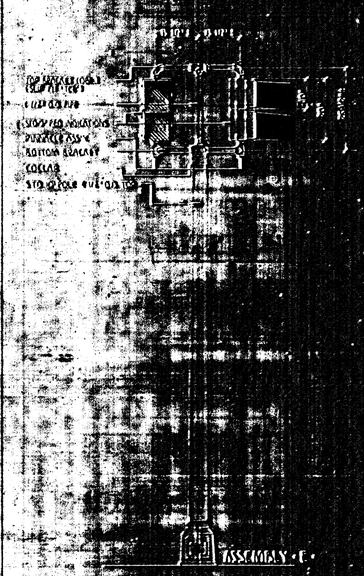

ASSEMBLY · E ·

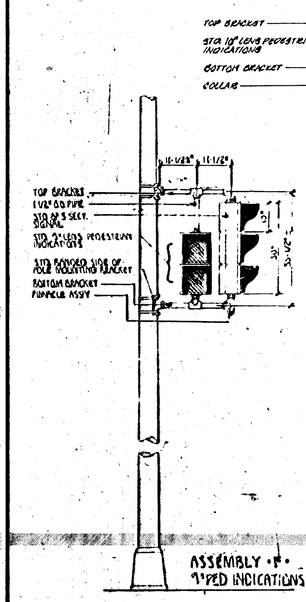

ASSEMBLY · F ·
3" PED INDICATIONS

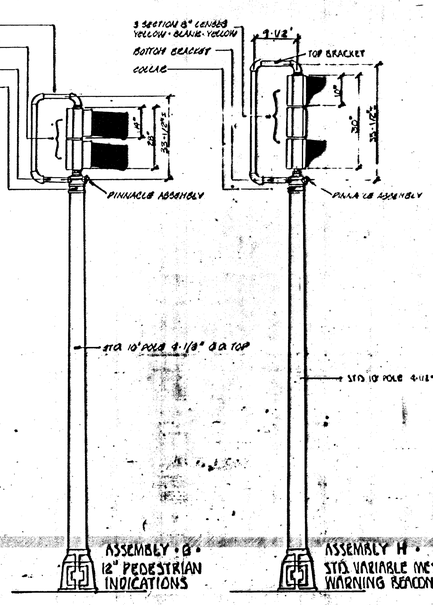

ASSEMBLY · G ·
12" PEDESTRIAN INDICATIONS

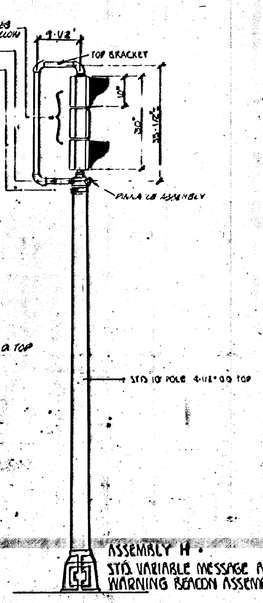

ASSEMBLY H ·
STD. VARIABLE MESSAGE ADVANCE WARNING BEACON ASSEMBLY

BRACKET DETAILS

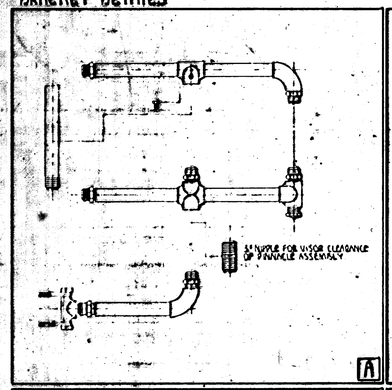

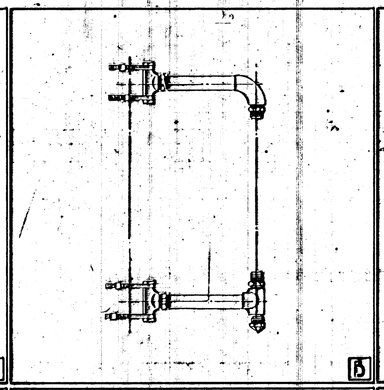

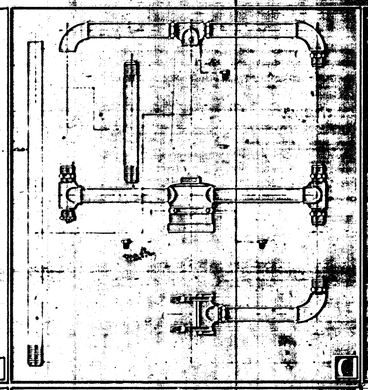

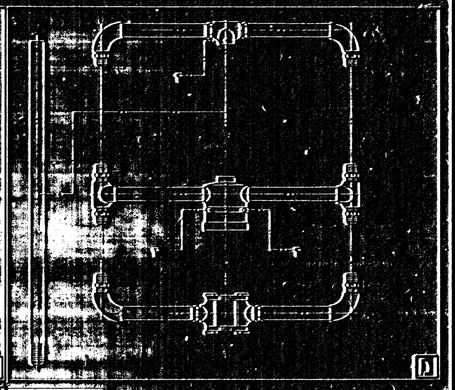

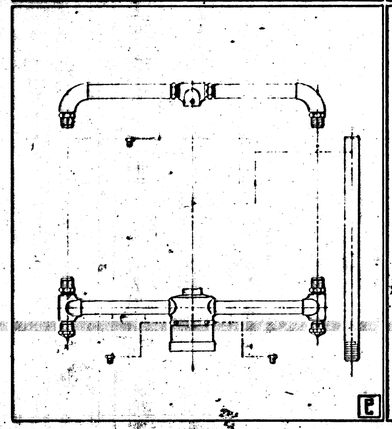

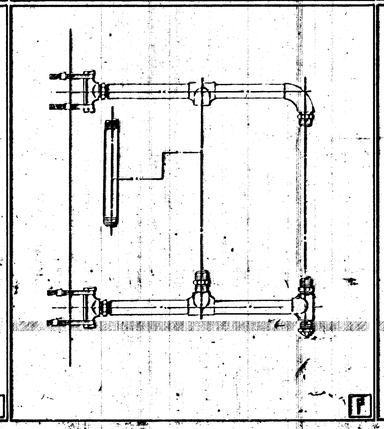

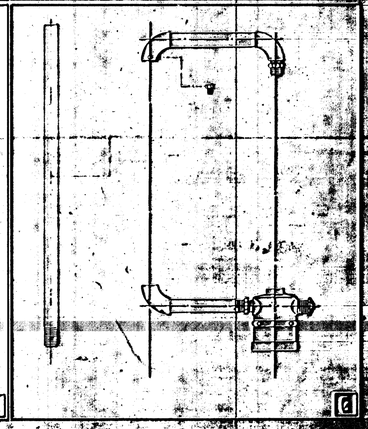

ALL DIMENSIONS BASED ON STD. 8" LENS, 3-SECTION SIGNAL WITH 3" PEDESTRIAN INDICATIONS.
DO NOT SCALE, FOR INFORMATION ONLY.

REVISION DATE	COMMENTS	BY
[illegible]	[illegible]	[illegible]
[illegible]	[illegible]	[illegible]
[illegible]	[illegible]	[illegible]
[illegible]	[illegible]	[illegible]
[illegible]	[illegible]	[illegible]

PROJECT DESCRIPTION:
TYPICAL BRACKET ASSEMBLY DETAILS FOR STD. SIDE-OF-POLE AND POST-TOP MOUNTED SIGNALS

PROJECT NUMBER:
[illegible]
STP-N 004(701)

BOOK NO.
DRAWN BY SCAL
APPROVED BY
DATE
REVISED

CITY OF WICHITA
DEPARTMENT OF PUBLIC WORKS
DIVISION OF TRAFFIC ENGINEERING
[illegible] TRAFFIC ENGINEER

SCALE
NONE