
# 7S "SENECA" 49TH TO 55TH IMPROVEMENTS
## PAVING CROSS SECTIONS

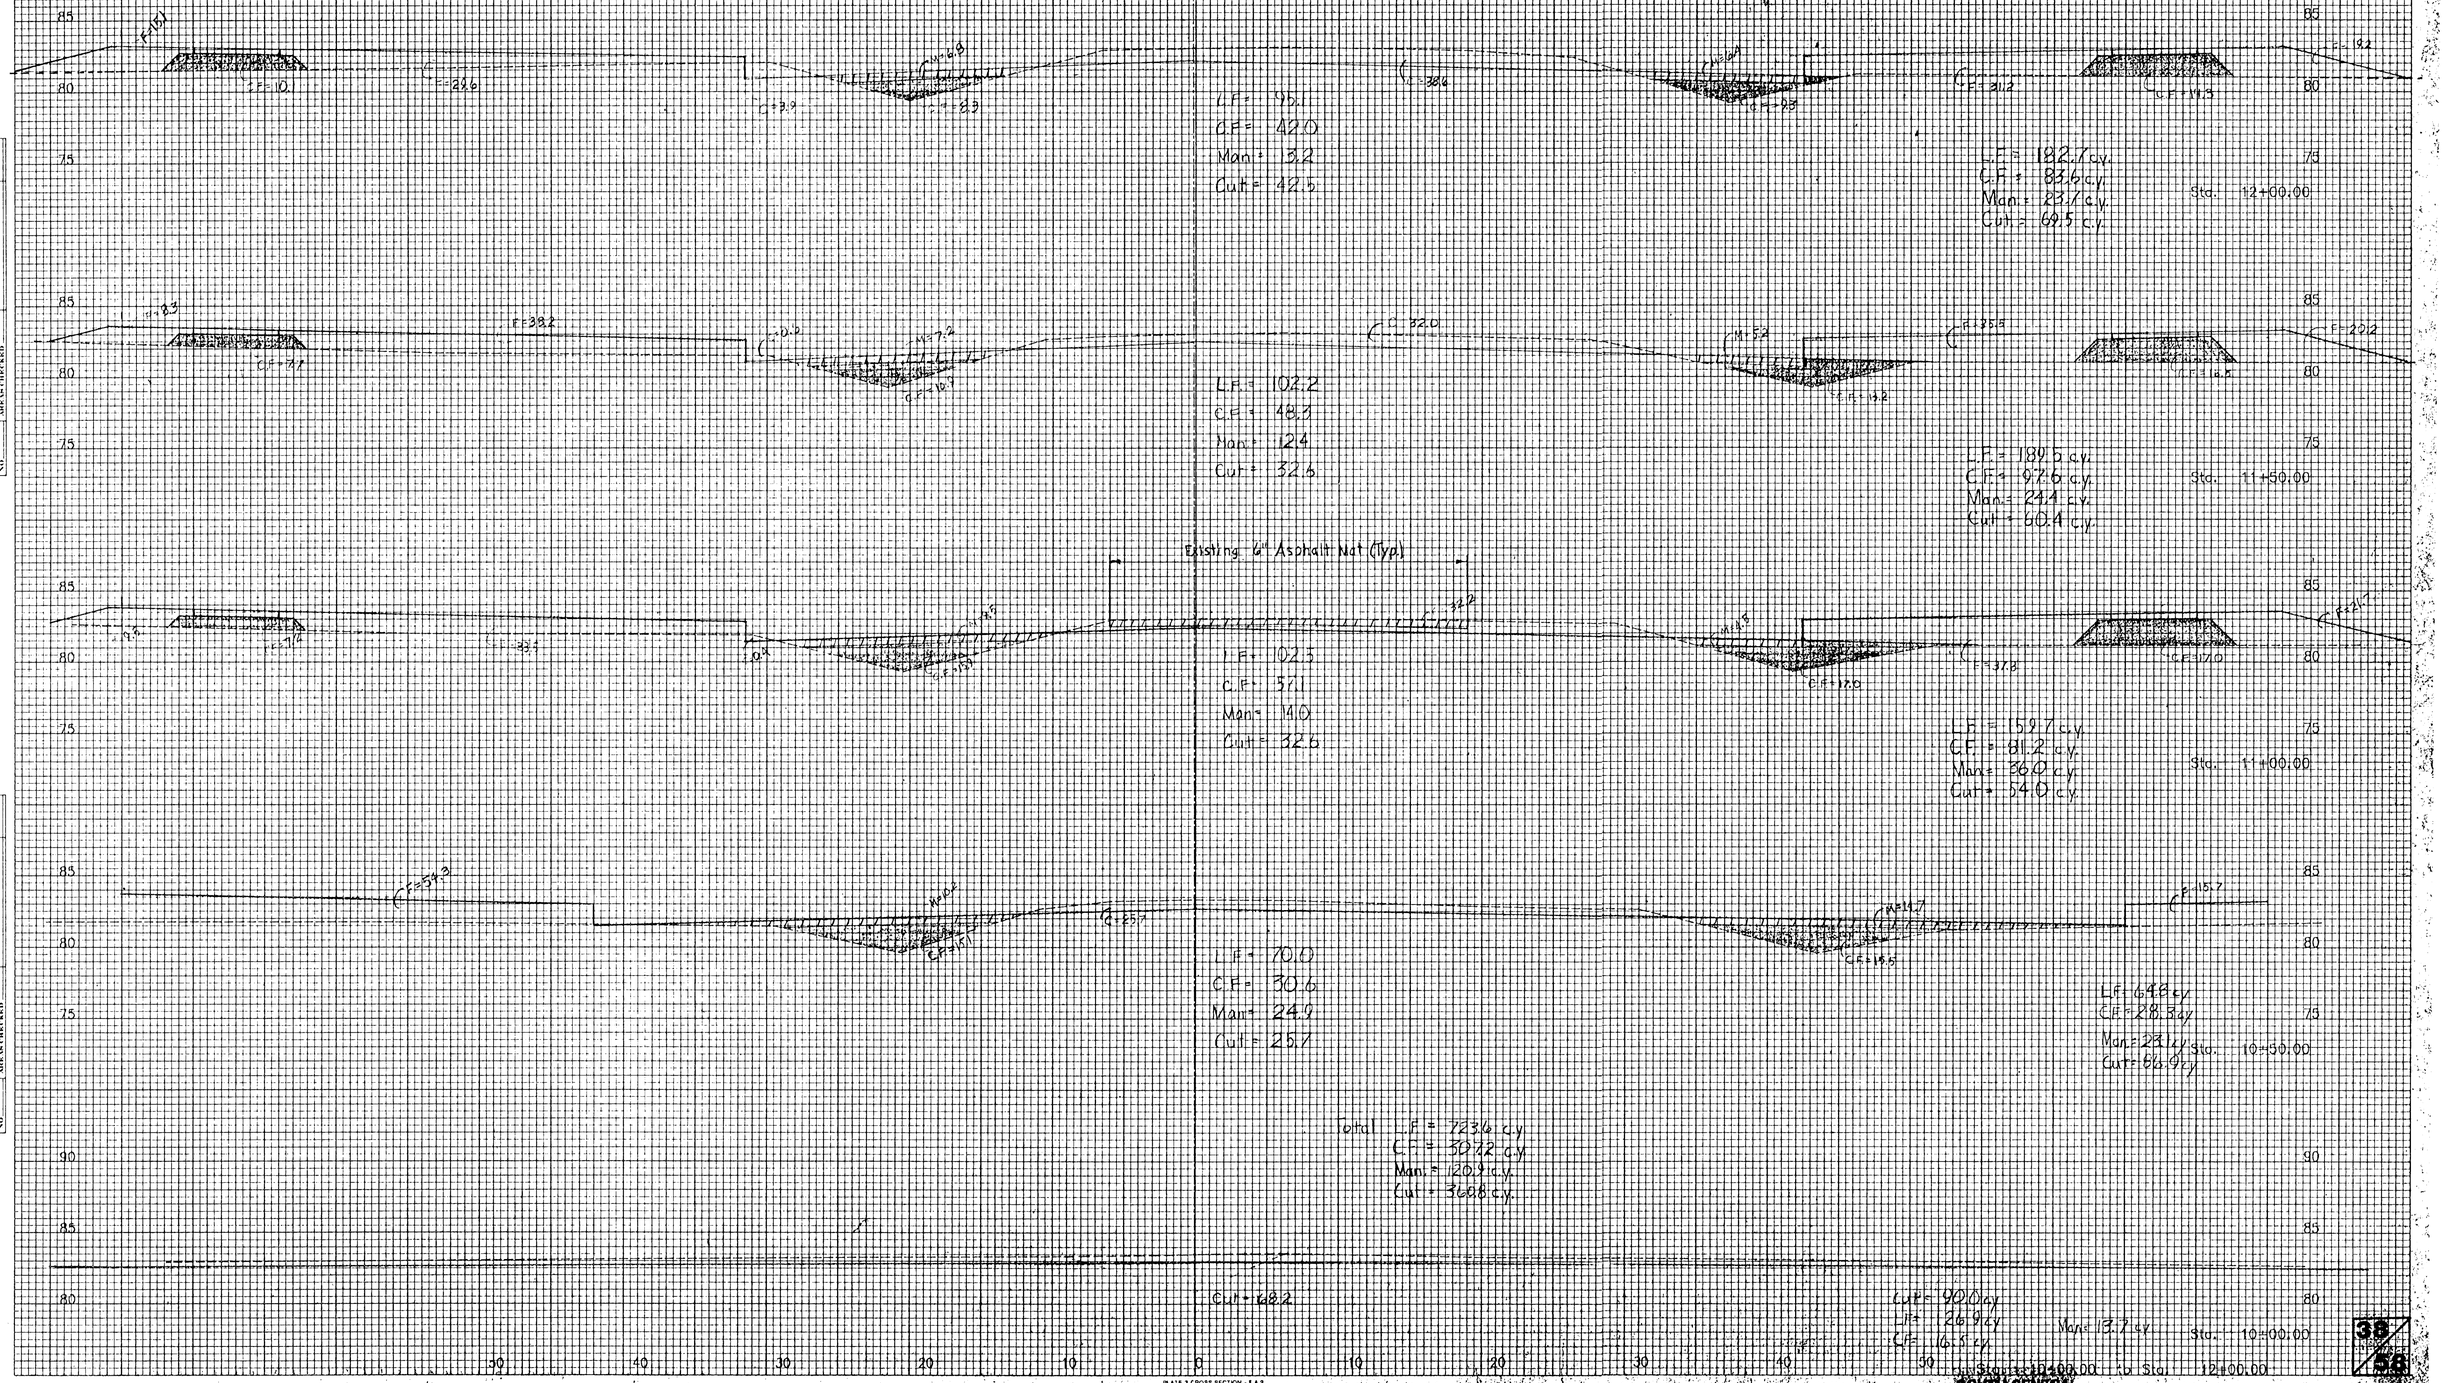


FINAL SURVEY — SURVEYED, PLOTTED, TEMPLATE, AREAS CHECKED — NOTE BOOK — NO. — BY — DATE

ORIGINAL SURVEY — SURVEYED, PLOTTED, TEMPLATE, AREAS CHECKED — NOTE BOOK — NO. — BY — DATE

PLATE 3 CROSS SECTION - F A S
NO. 0004 - 3
CLEARPRINT PAPER CO., EMERYVILLE, CA

SOUTH SENECA
MUNICIPAL SERVICES