
3. SENECA 48TH TO 55TH
IMPROVEMENTS
PAVING CROSS SECTIONS

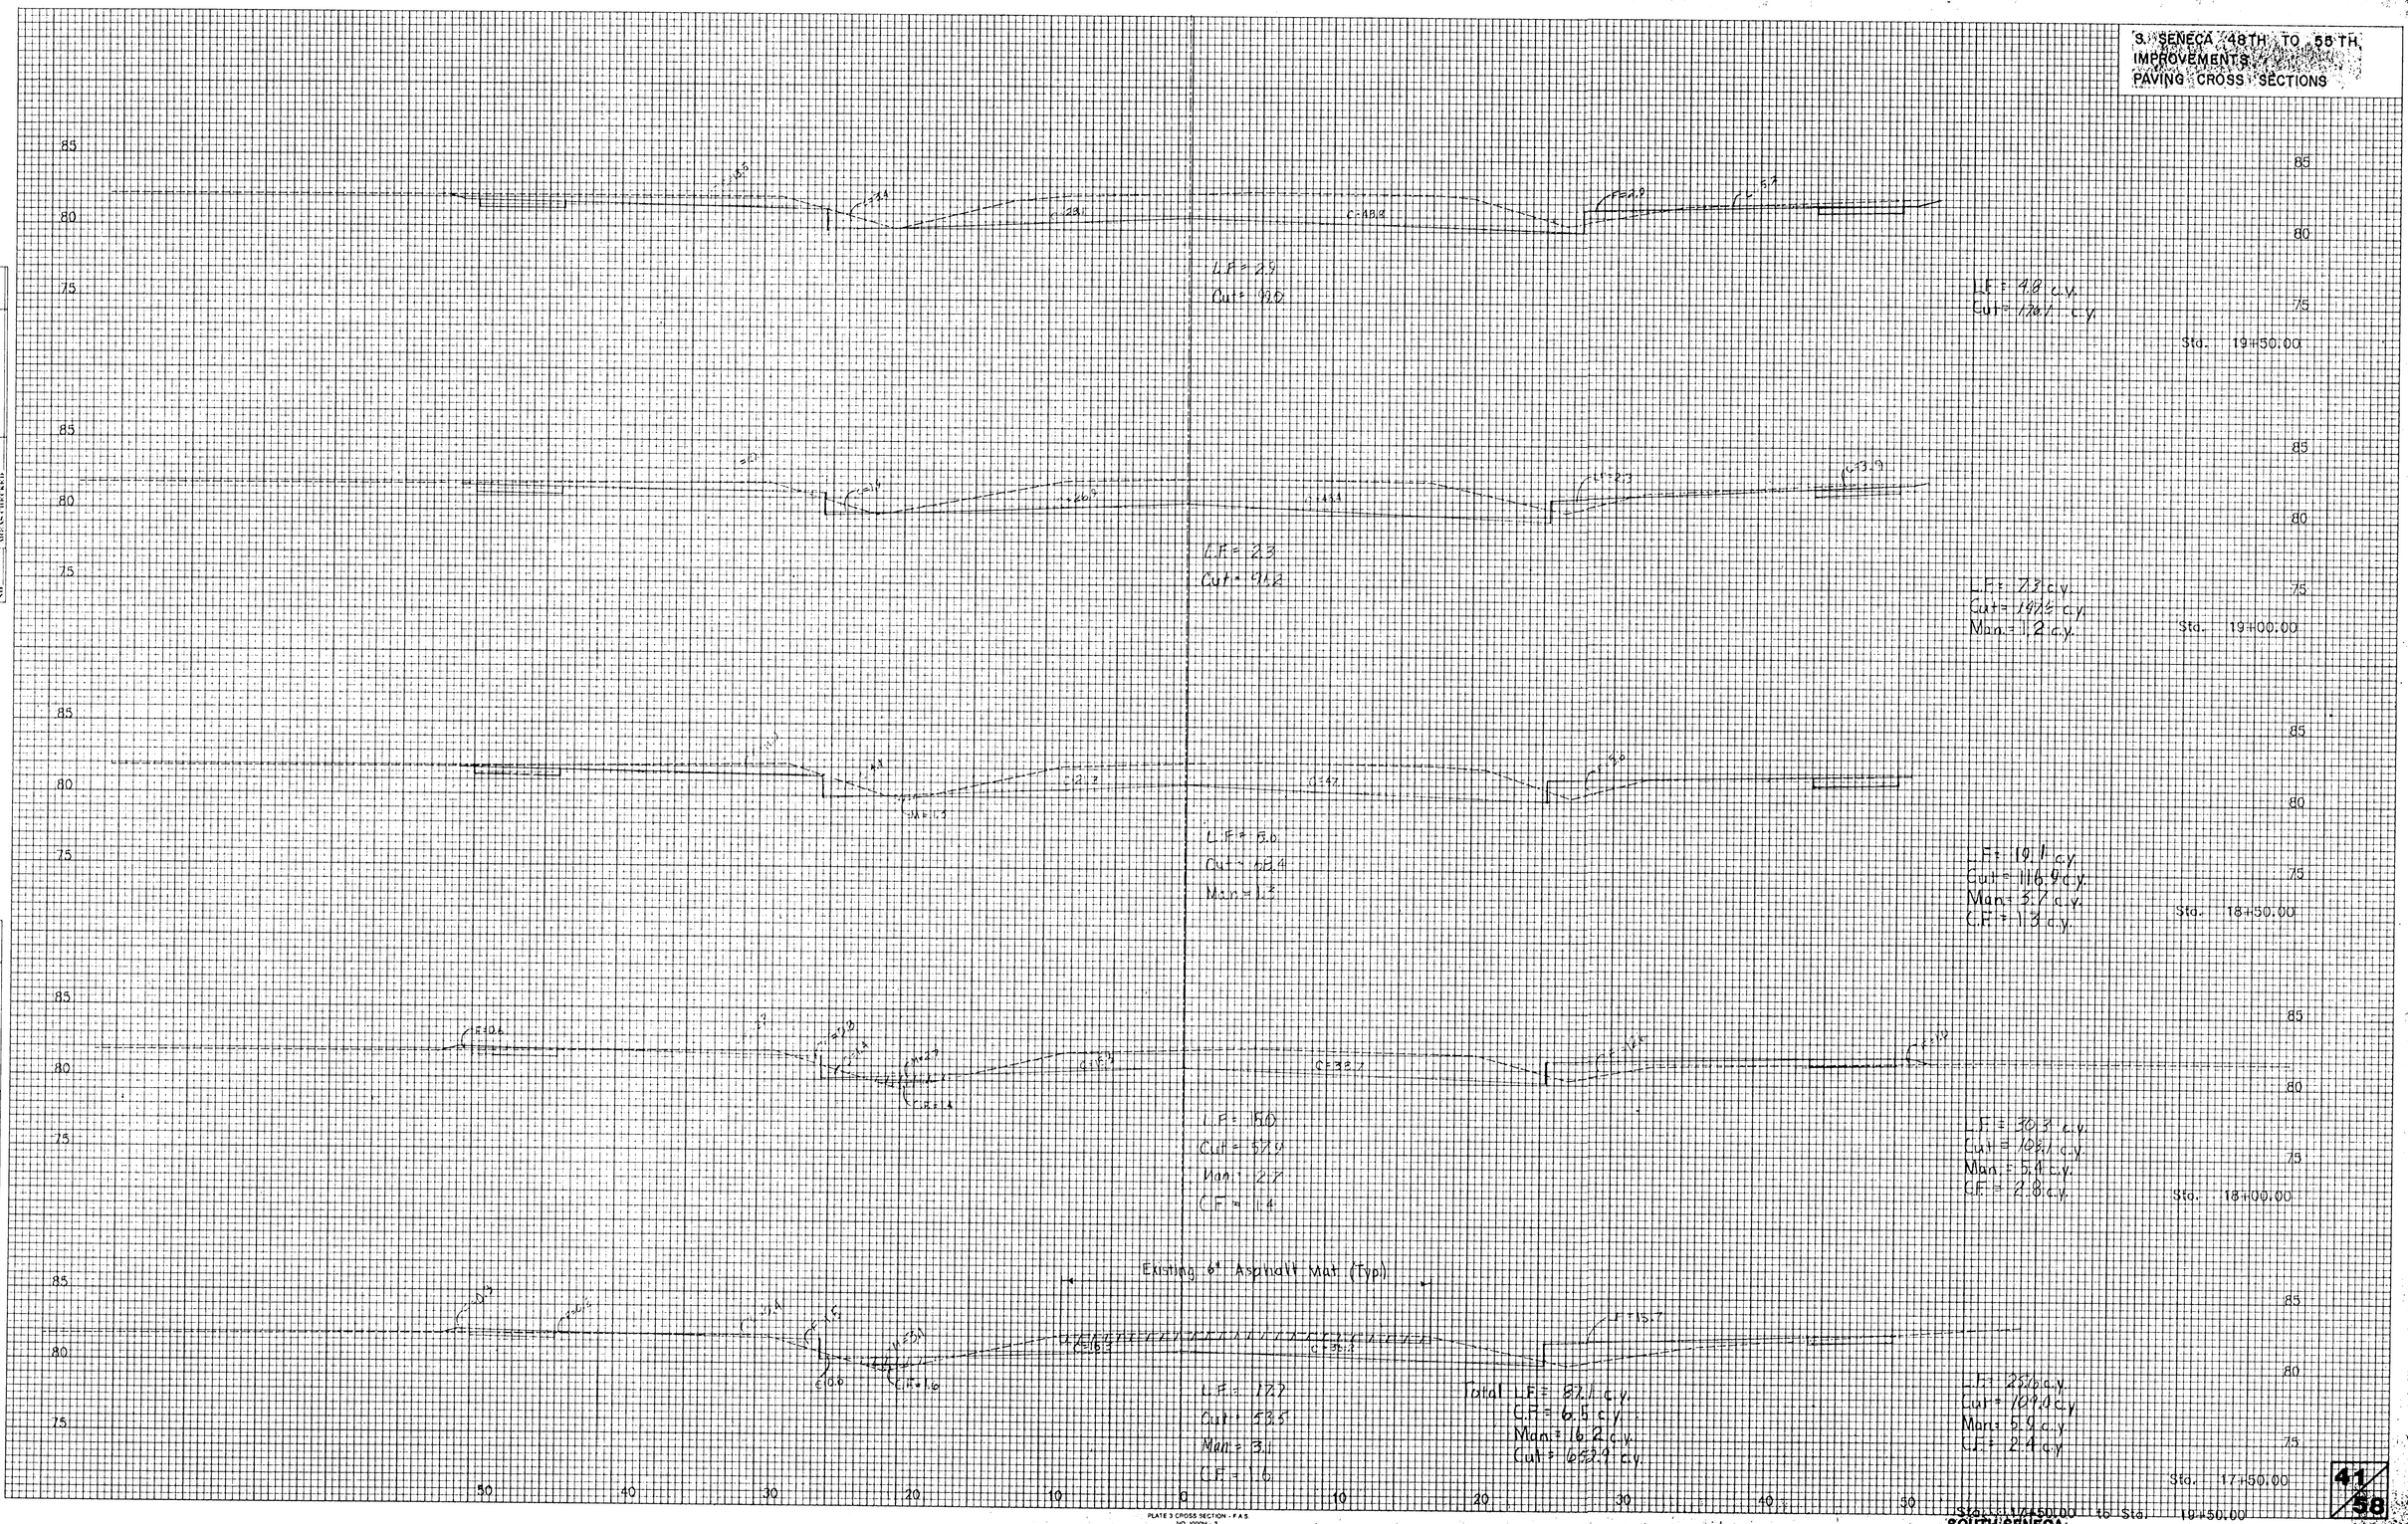

FINAL SURVEY
NOTE BOOK
NO.
SURVEYED
PLOTTED
TEMPLATE
AREAS CHECKED
BY
DATE

ORIGINAL SURVEY
NOTE BOOK
NO.
SURVEYED
PLOTTED
TEMPLATE
AREAS CHECKED
BY
DATE

PLATE 3 CROSS SECTION - F.A.S.
NO. 1000H - 3
CLEARPRINT PAPER CO., EMERYVILLE, CA.

SOUTH SENECA
MKEC PROJ. 88-03-113-E