
S. SENECA 48TH TO 55TH
IMPROVEMENTS
PAVING CROSS SECTIONS

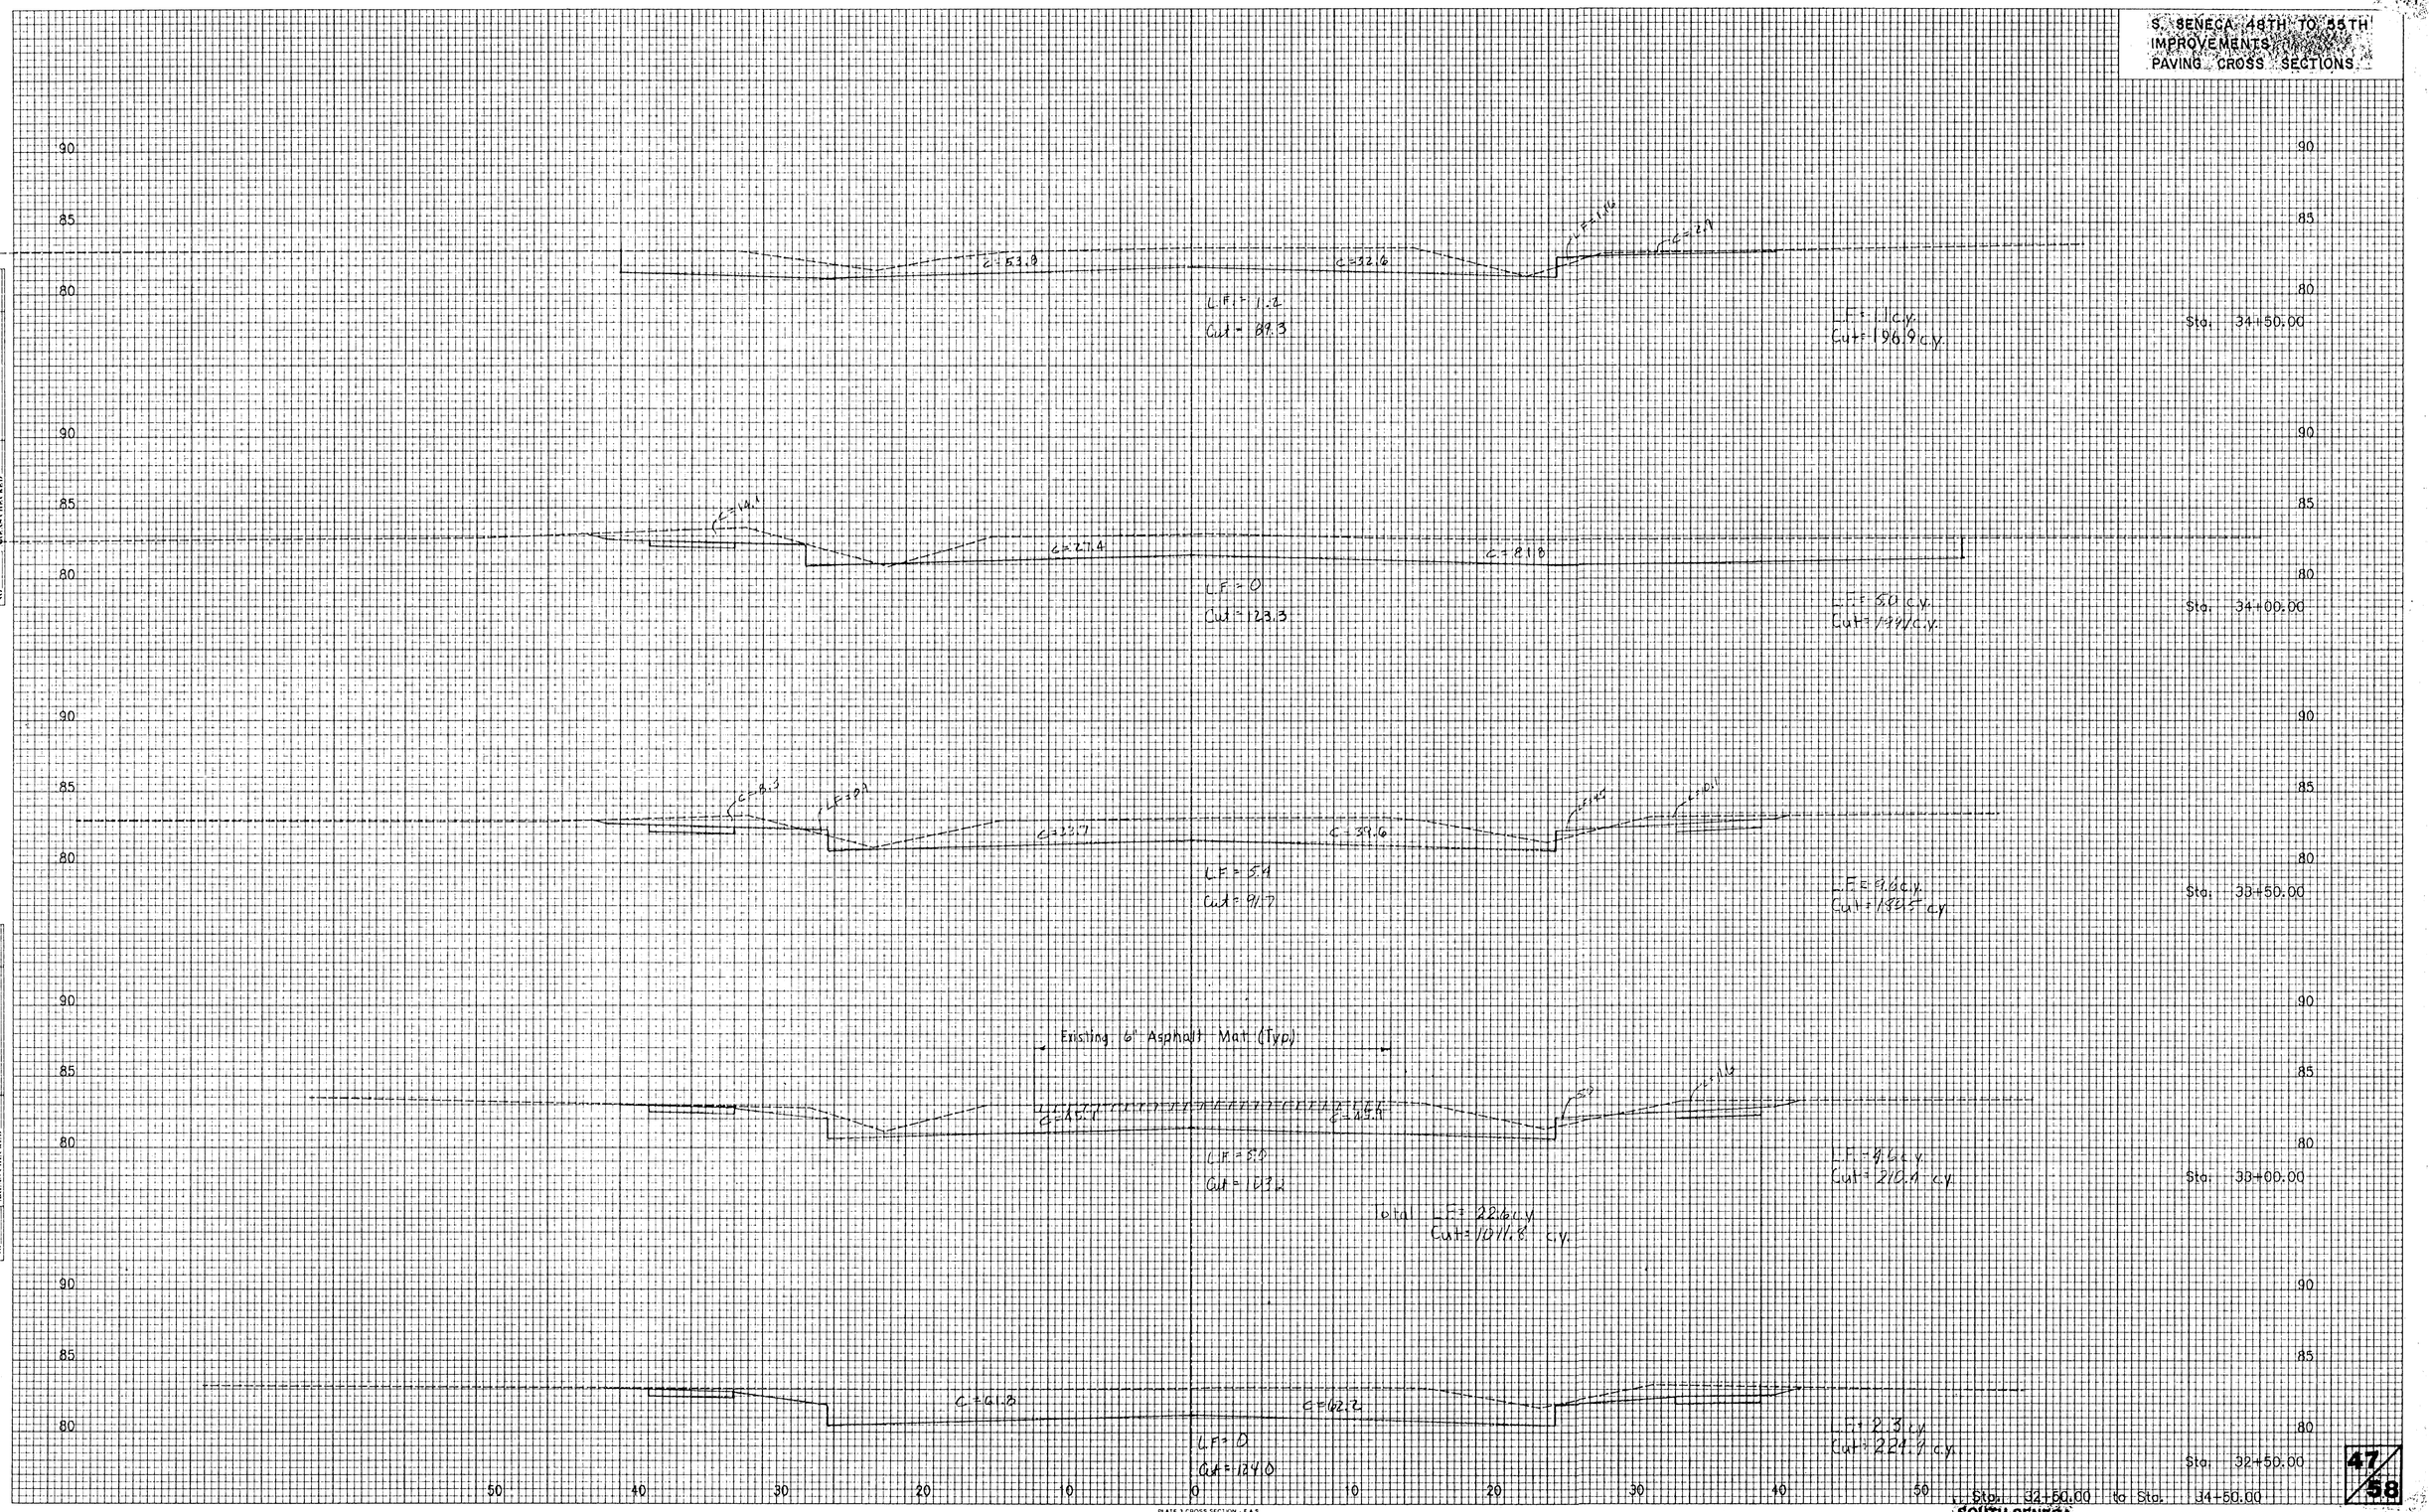

FINAL SURVEY
SURVEYED
PLOTTED
TRACED
DESIGNED
DESIGN CHECKED
NOTE BOOK
NO. BY DATE

ORIGINAL SURVEY
SURVEYED
PLOTTED
TRACED
DESIGNED
DESIGN CHECKED
NOTE BOOK
NO. BY DATE

PLATE 3 CROSS SECTION - F.A.S.
NO. 1000H - 3
CLEARPRINT PAPER CO., EMERYVILLE, CA

SOUTH SENECA
MRKC PROJ. 88-05113-E