
| FHWA REGION NO. | STATE | PROJECT NO. | YEAR | SHEET NO. | TOTAL SHEETS |
|---|---|---|---|---|---|
| 7 | KANSAS | 87N-0033-01 | 94 | 29A | 34 |

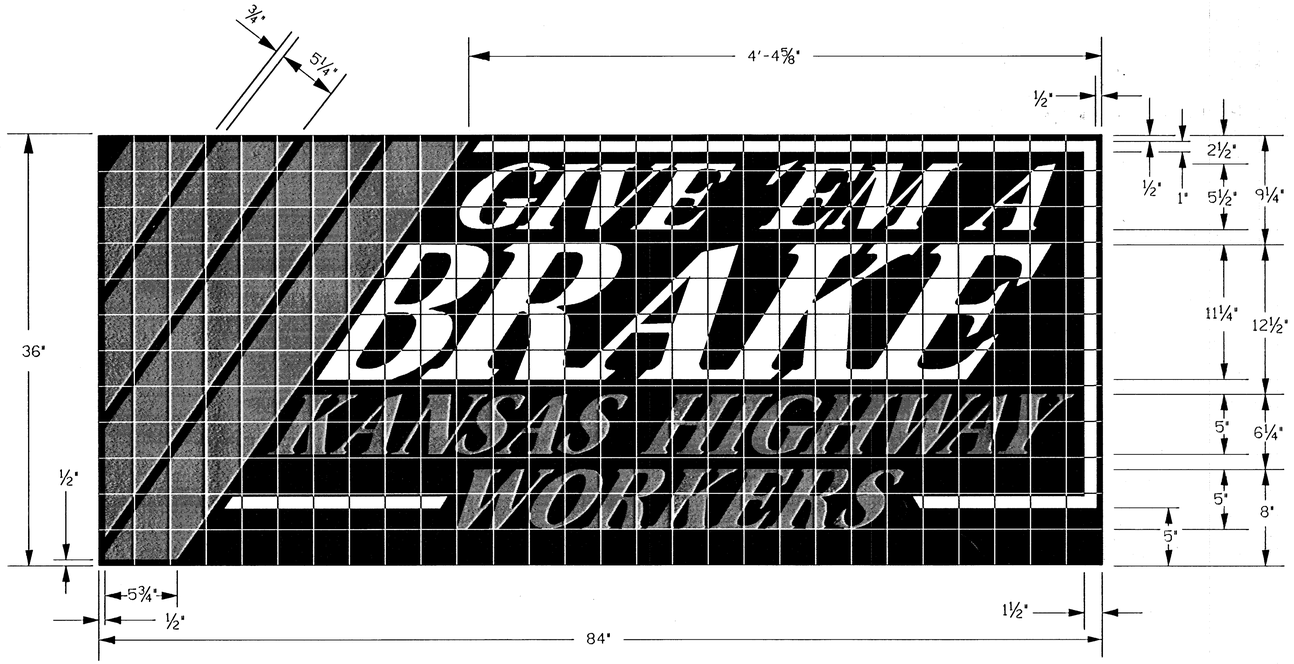



I104

1square = 3"

FONT : GARTH GRAPHIC
SLANT : 35° (from vertical)
SPACING: 100% (EXCEPT "BRAKE")

COLORS:


| | | | |
|---|---|---|---|
| BACKGROUND | - BLACK | KANSAS HIGHWAY | - ORANGE |
| GIVE 'EM A | - WHITE | WORKERS | - ORANGE |
| BRAKE | - WHITE | BORDER | - WHITE |
| | | STRIPES | - ORANGE |

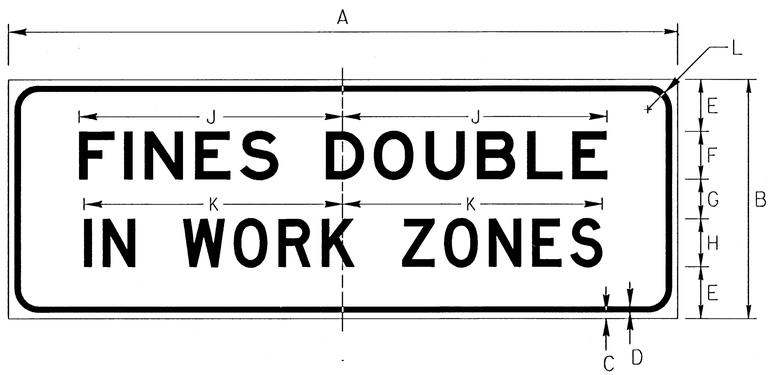


I105

| DIMENSIONS (INCHES) | | | | | | | | | | |
|---|---|---|---|---|---|---|---|---|---|---|
| A | B | C | D | E | F | G | H | J | K | L |
| 84 | 30 | 3/4 | 3/4 | 6 1/2 | 6E | 5 | 6D | 33 1/8 | 32 1/2 | 3 |

COLORS:
LEGEND - BLACK (NON-REFL)
BACKGROUND - WHITE (REFL)

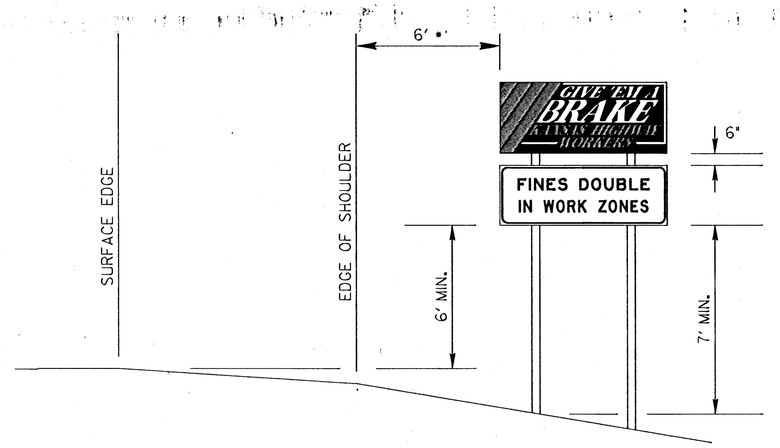


* If there is no shoulder, the sign shall be placed 6' - 12' from the surface edge. If the sign is locted in a business, commercial, or residential area where parking and/or pedestrian movement is likely to occur, the minimum lateral clearance from the surface edge may be 2'.

HEIGHT AND LATERAL PLACEMENT

GENERAL NOTES

The sign blank material shall be aluminum, wood, or fiberglass reinforced plastic

The sign faces shall be covered with high performance reflective sheeting.

By July 1, 1996, all 1104 signs shall be reflectorized with fluorescent orange prismatic grade reflective sheeting. Until that date, 1104 signs shall have the same type of sheeting as all other orange signs in the work zone.

The colors shall conform to federal specification L-S-300C.

The signs are to be erected to yield upon impact. Guy wires and tie-downs will not be allowed.

Typically, there are to be two sets of informational signs erected per project: one for each direction of traffic.

Install signs a minimum of 250' in advance of the Road Work (Construction) Ahead sign. The Engineer may designate a more appropriate location if conditions dictate.

The informational signs are not to interfere with the traffic control signs for the project.

| NO. | DATE | REVISIONS | BY | APP'D |
|---|---|---|---|---|
| 3 | | | | |
| 2 | | | | |
| 1 | | | | |

KANSAS DEPARTMENT OF TRANSPORTATION
DETAILS FOR
1104 ("GIVE 'EM A BRAKE") SIGN
AND 1105 ("FINES DOUBLE") SIGN

TE776 4-15-94

| | | | |
|---|---|---|---|
| FHWA APPROVAL 7-06-94 | | APP'D Nelda A. Buckley | |
| DESIGNED DDG | DETAILED DDG | QUANTITIES | TRACED DDG |
| DESIGN CK. | DETAIL CK. | QUAN. CK. | TRACE CK. |