


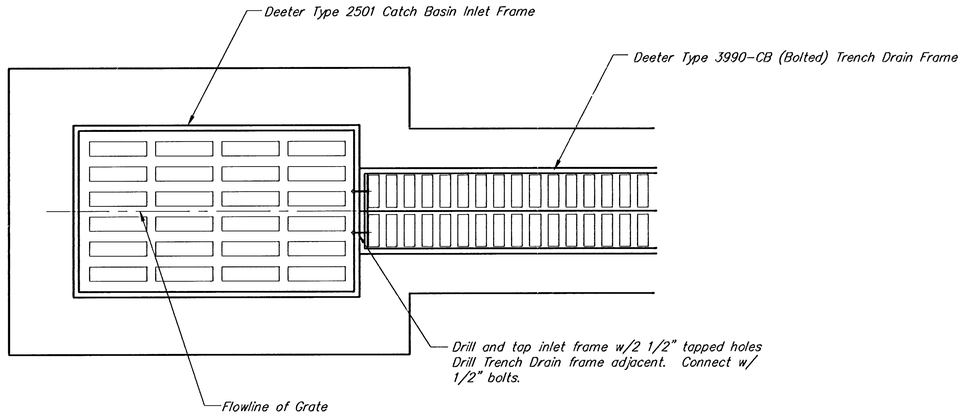


MODIFIED INLET BOX WITH TRENCH DRAIN
GRATE PLAN VIEW

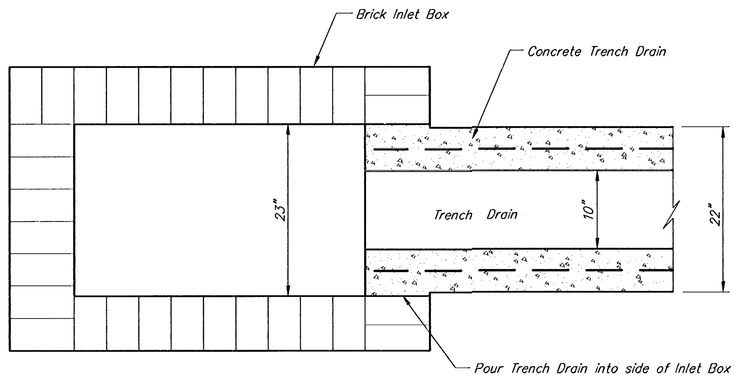


MODIFIED INLET BOX WITH TRENCH DRAIN
BOX AND TRENCH DRAIN PLAN VIEW

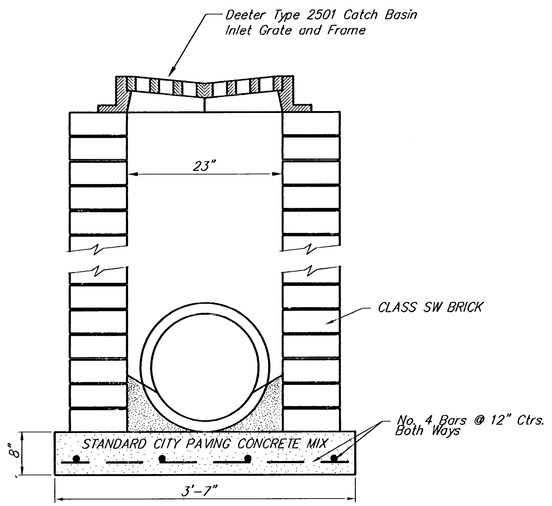

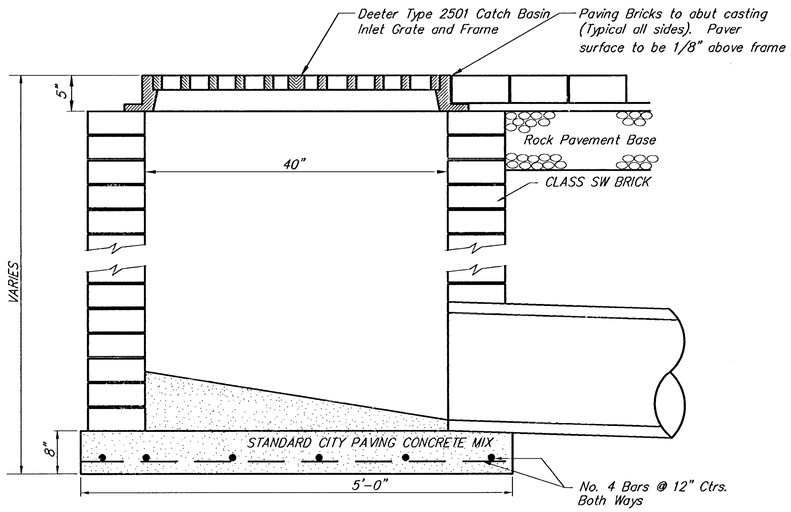

STANDARD DROP INLET DETAIL (OLD TOWN IMPROVEMENTS)

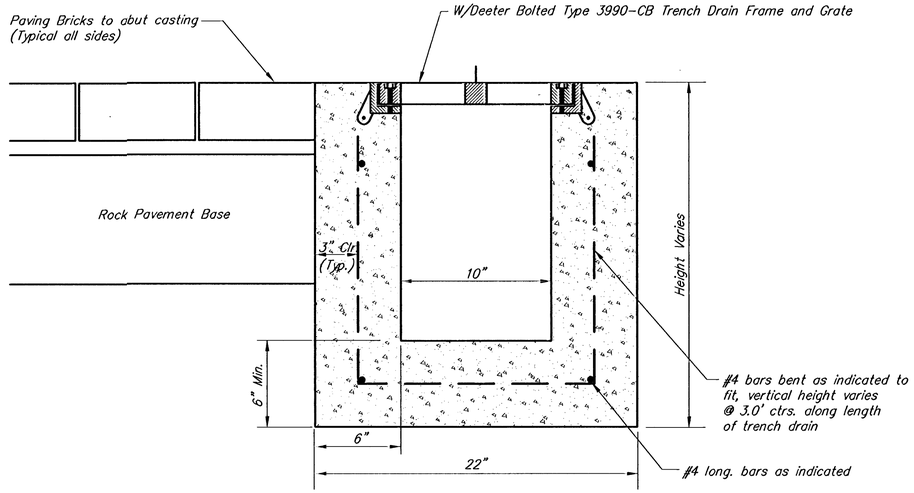

TRENCH DRAIN DETAIL
W/DEETER TYPE 3990-CB (BOLTED) TRENCH DRAIN FRAME AND GRATE

OLD TOWN STREET IMPROVEMENTS—PHASE 2
DROP INLET/MODIFIED DROP INLET DETAIL
INCLUDING TRENCH DRAIN DETAIL

SRB 841 SOUTH HILLSIDE WICHITA, KANSAS 67211 316-652-7754 FAX 652-7932
SAVOY, RUGGLES & BOHM, P.A.
ENGINEERING & SURVEYING

REVISED

PROJECT NUMBER	INDEX CODE
472-82373/82374	705749/705731

DRAWN	DESIGN	REVIEW	DATE	UTILITY	SRB JOB
T. Brooks	TCR		3/18/94		70E

DWG FILE 70E \MINILT

12

37

C:\AUTOCAD\CIVIL\PA\70E\MINILT Fri Mar 18 16:17:51 1994