

SRB

Scale: PLAN
1" = 20'
PROFILE
1" = 20' Horiz.
1" = 5' Vert.

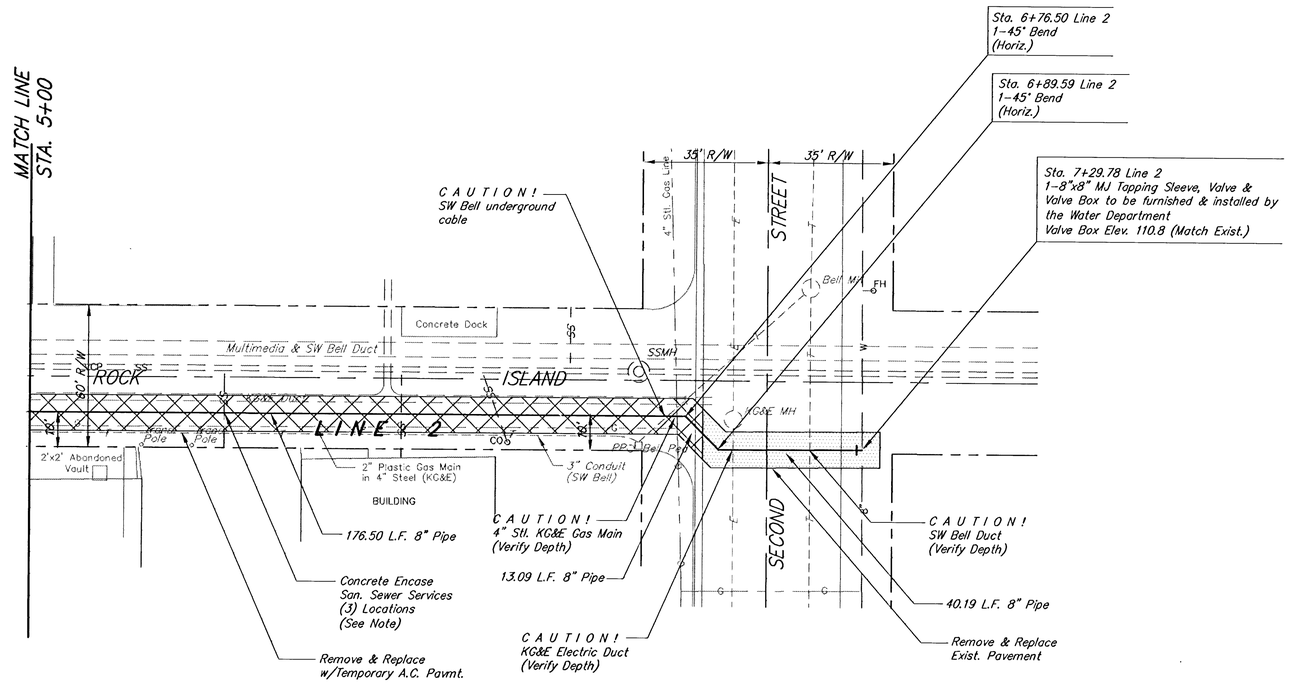

Unless noted otherwise, elevations shown are to top of pipe

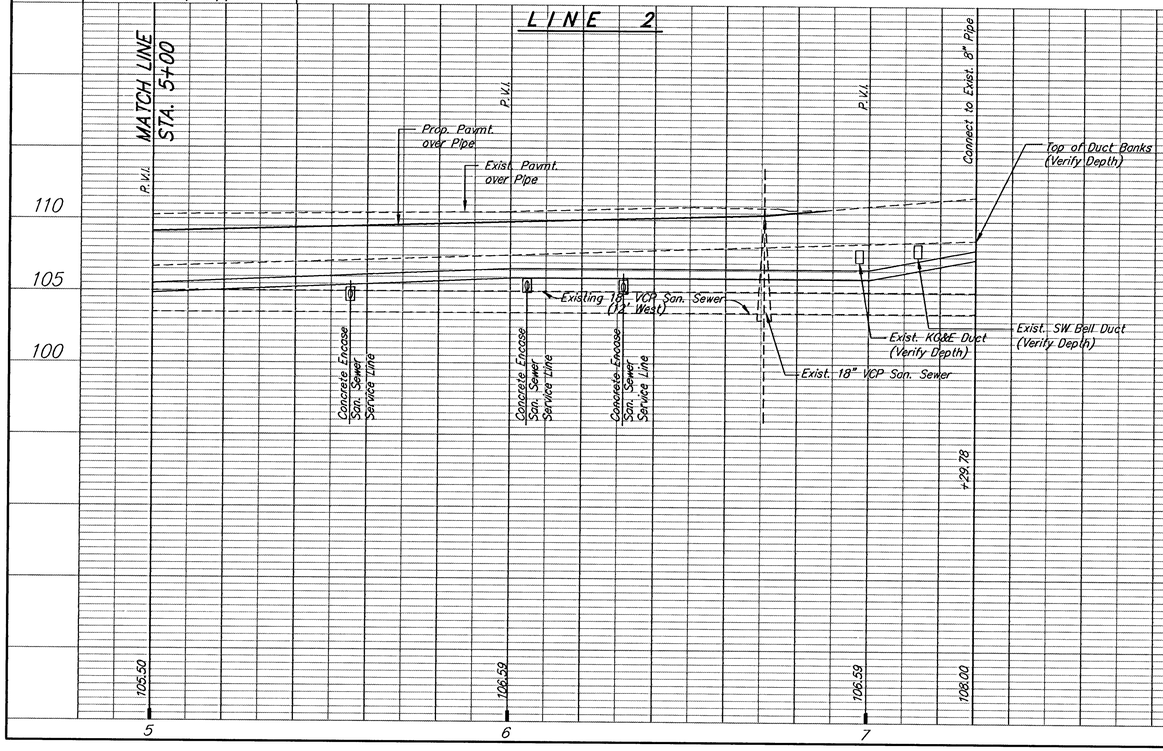

OLD TOWN – PHASE 2
WATER MAIN EXTENSION–ROCK ISLAND
LINE 2

SRB
841 SOUTH HILLSIDE
WICHITA, KANSAS 67211
316-652-7754
FAX 652-7932
SAVOY, RUGGLES & BOHM, P.A.
ENGINEERING & SURVEYING

REVISED

PROJECT NUMBER	PROJECT NUMBER
448-88744	630293

DRAWN	DESIGN	REVIEW	DATE	UTILITY	SRB JOB
T. Brooks	TCR		3/25/94		70E

DWG FILE: 70E1WS

27
31

C:\MDCAD\DWG\11\VPA\70E1WS Fri Mar 25 09:46:19 1994