FHWA REGION NO.	STATE	PROJECT NO.	YEAR	SHEET NO.	TOTAL SHEETS
7	KANSAS	87 N-0061-01	1998	6	91

SCALE 5 0 5 10 — PLAN: Lot. & Long. (meters) — PROFILE: Horiz. same as above Vert.

Sta. 22+895-5.814 m Lt.=
Sta. 0+079.147 Line C
Const. Type 12 Curb Inlet
Install 375 mm x 16.5 m
Stm. Sew. (RCP) (E)
See Sheets 23, 26, 28 & 37

Sta. 22+941.256-11.367 m Lt.=
Sta. 0+015.057 Line E
Const. Type 12 Curb Inlet
Install 375 mm x 14.7 m
Stm. Sew. (RCP) (NW)
See Sheets 23, 26, 28 & 37

Sta. 22+948.903 ℄ Broadway =
Sta. 5+000.000 ℄ Waterman (W)

Sta. 22+956.300-12 m Lt.=
Sta. 0+000 Line E
Adjust M.H.
Connect To Exist. M.H.

Sta. 22+957.400-11.6 m Lt.
Exist. Inlet to Remain
Patch Hole (E). Cost of
Patching to be Subsidiary
to Removal of Pipe

P.O.T. Sta. 23+020.0000
1. P.K. Nail on Sec. Line
2. Cor. of Parking Garage #303
3. Cor. of Stepin Out Dance Bldg. #322
4. Cor. of Bldg. #333

18.200 S.E.
15.700 N.W.
24.153 N.E.

Sta. 22+980-5.814 m Lt.=
Sta. 0+017.190 Line D-1
Const. Type 12 Curb Inlet
Install 375 mm x 16.5 m
Stm. Sew. (RCP) (E)
See Sheets 23, 27, 28 & 37

Sta. 22+960.700-6.574 m LT.
Remove Exist. Inlet &
375 mm x 5.3 m Pipe (SW)

Sta. 22+895-10.386 m Rt.=
Sta. 0+062.947 Line C
Const. Type 12 Curb Inlet
Install 450 mm x 61.1 m
Stm. Sew. (RCP) (N)
See Sheets 23, 26, 28 & 37

Sta. 22+949.803 ℄ Broadway =
Sta. 5+000.000 ℄ Waterman (E)

Sta. 22+956.94-9.920 m Rt. =
Sta. 0+000 Line C=
Sta. 0+000 Line D
Adjust M.H.
Connect To Exist. M.H.


Sta. 22+961.700-10.808 m Rt.
Remove Exist. Inlet &
375 mm x 4.0 m Pipe (S)

Sta. 22+980-10.386 m Rt.=
Sta. 0+023.107 Line D=
Sta. 0+000.990 Line D-1
Const. Type 12 Curb Inlet
Install 600 mm x 22.3 m
Stm. Sew. (RCP) (SW)
See Sheets 23, 27, 28 & 37

Sta. 22+997-8.533 m Rt.=
Sta. 0+040.345 Line D
Const. Reinf. Conc. Manhole
Install 450 mm x 16.4 m
Stm. Sew. (RCP) (SE)
See Sheets 23, 27, 28 & 37

B.M. #12 Chis. "□" on top of Curb
NE Cor. Broadway & Waterman
13.887 m Rt. Sta. 229+60.604 Elev. 395.641

Earthwork Balance - See Sheet 4

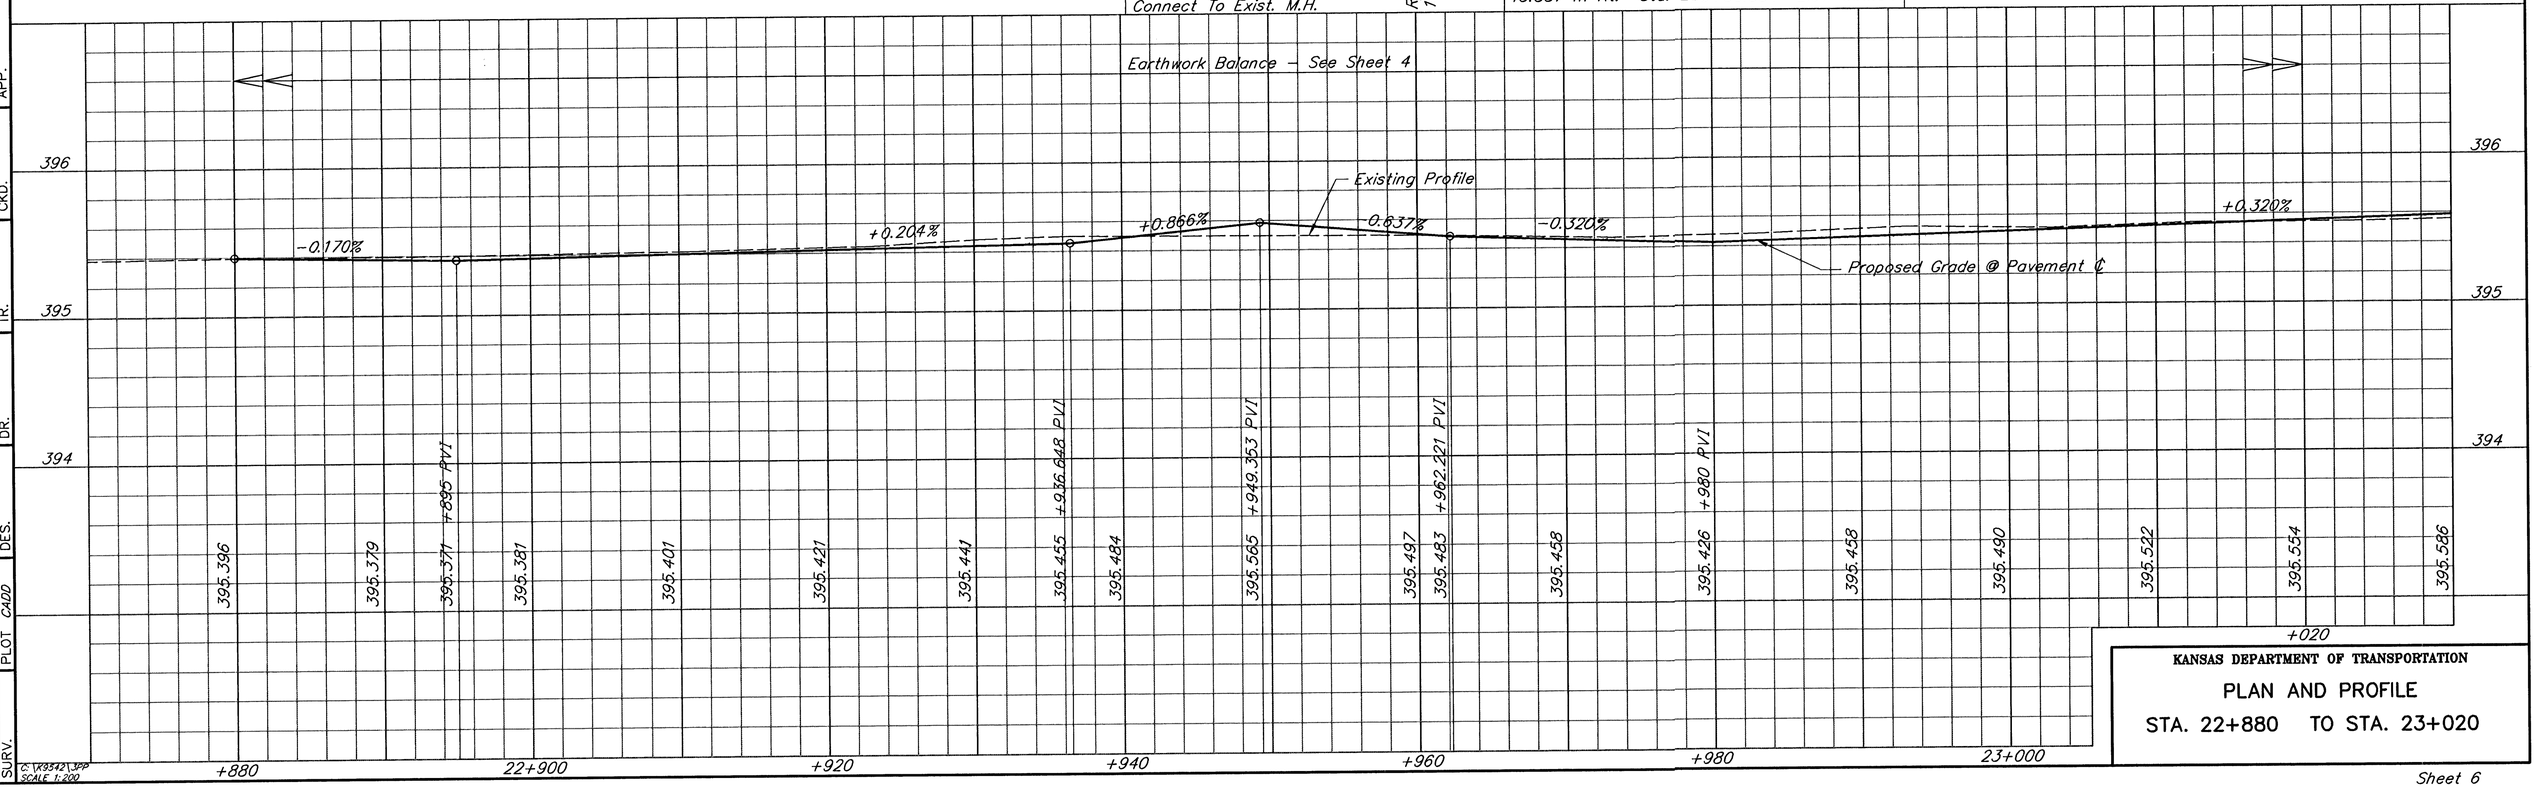

KANSAS DEPARTMENT OF TRANSPORTATION

PLAN AND PROFILE

STA. 22+880 TO STA. 23+020

Sheet 6

C:\K8542\JPP
SCALE 1:200

Last Plot-Date: 05/18/98 Plot-Time: 10:46 A.M.

APP. CKD. TR. DR. DES. CADD PLOT SURV.