
NORTHEAST BASEBALL/SOCCER COMPLEX - PHASE II
CROSS SECTIONS

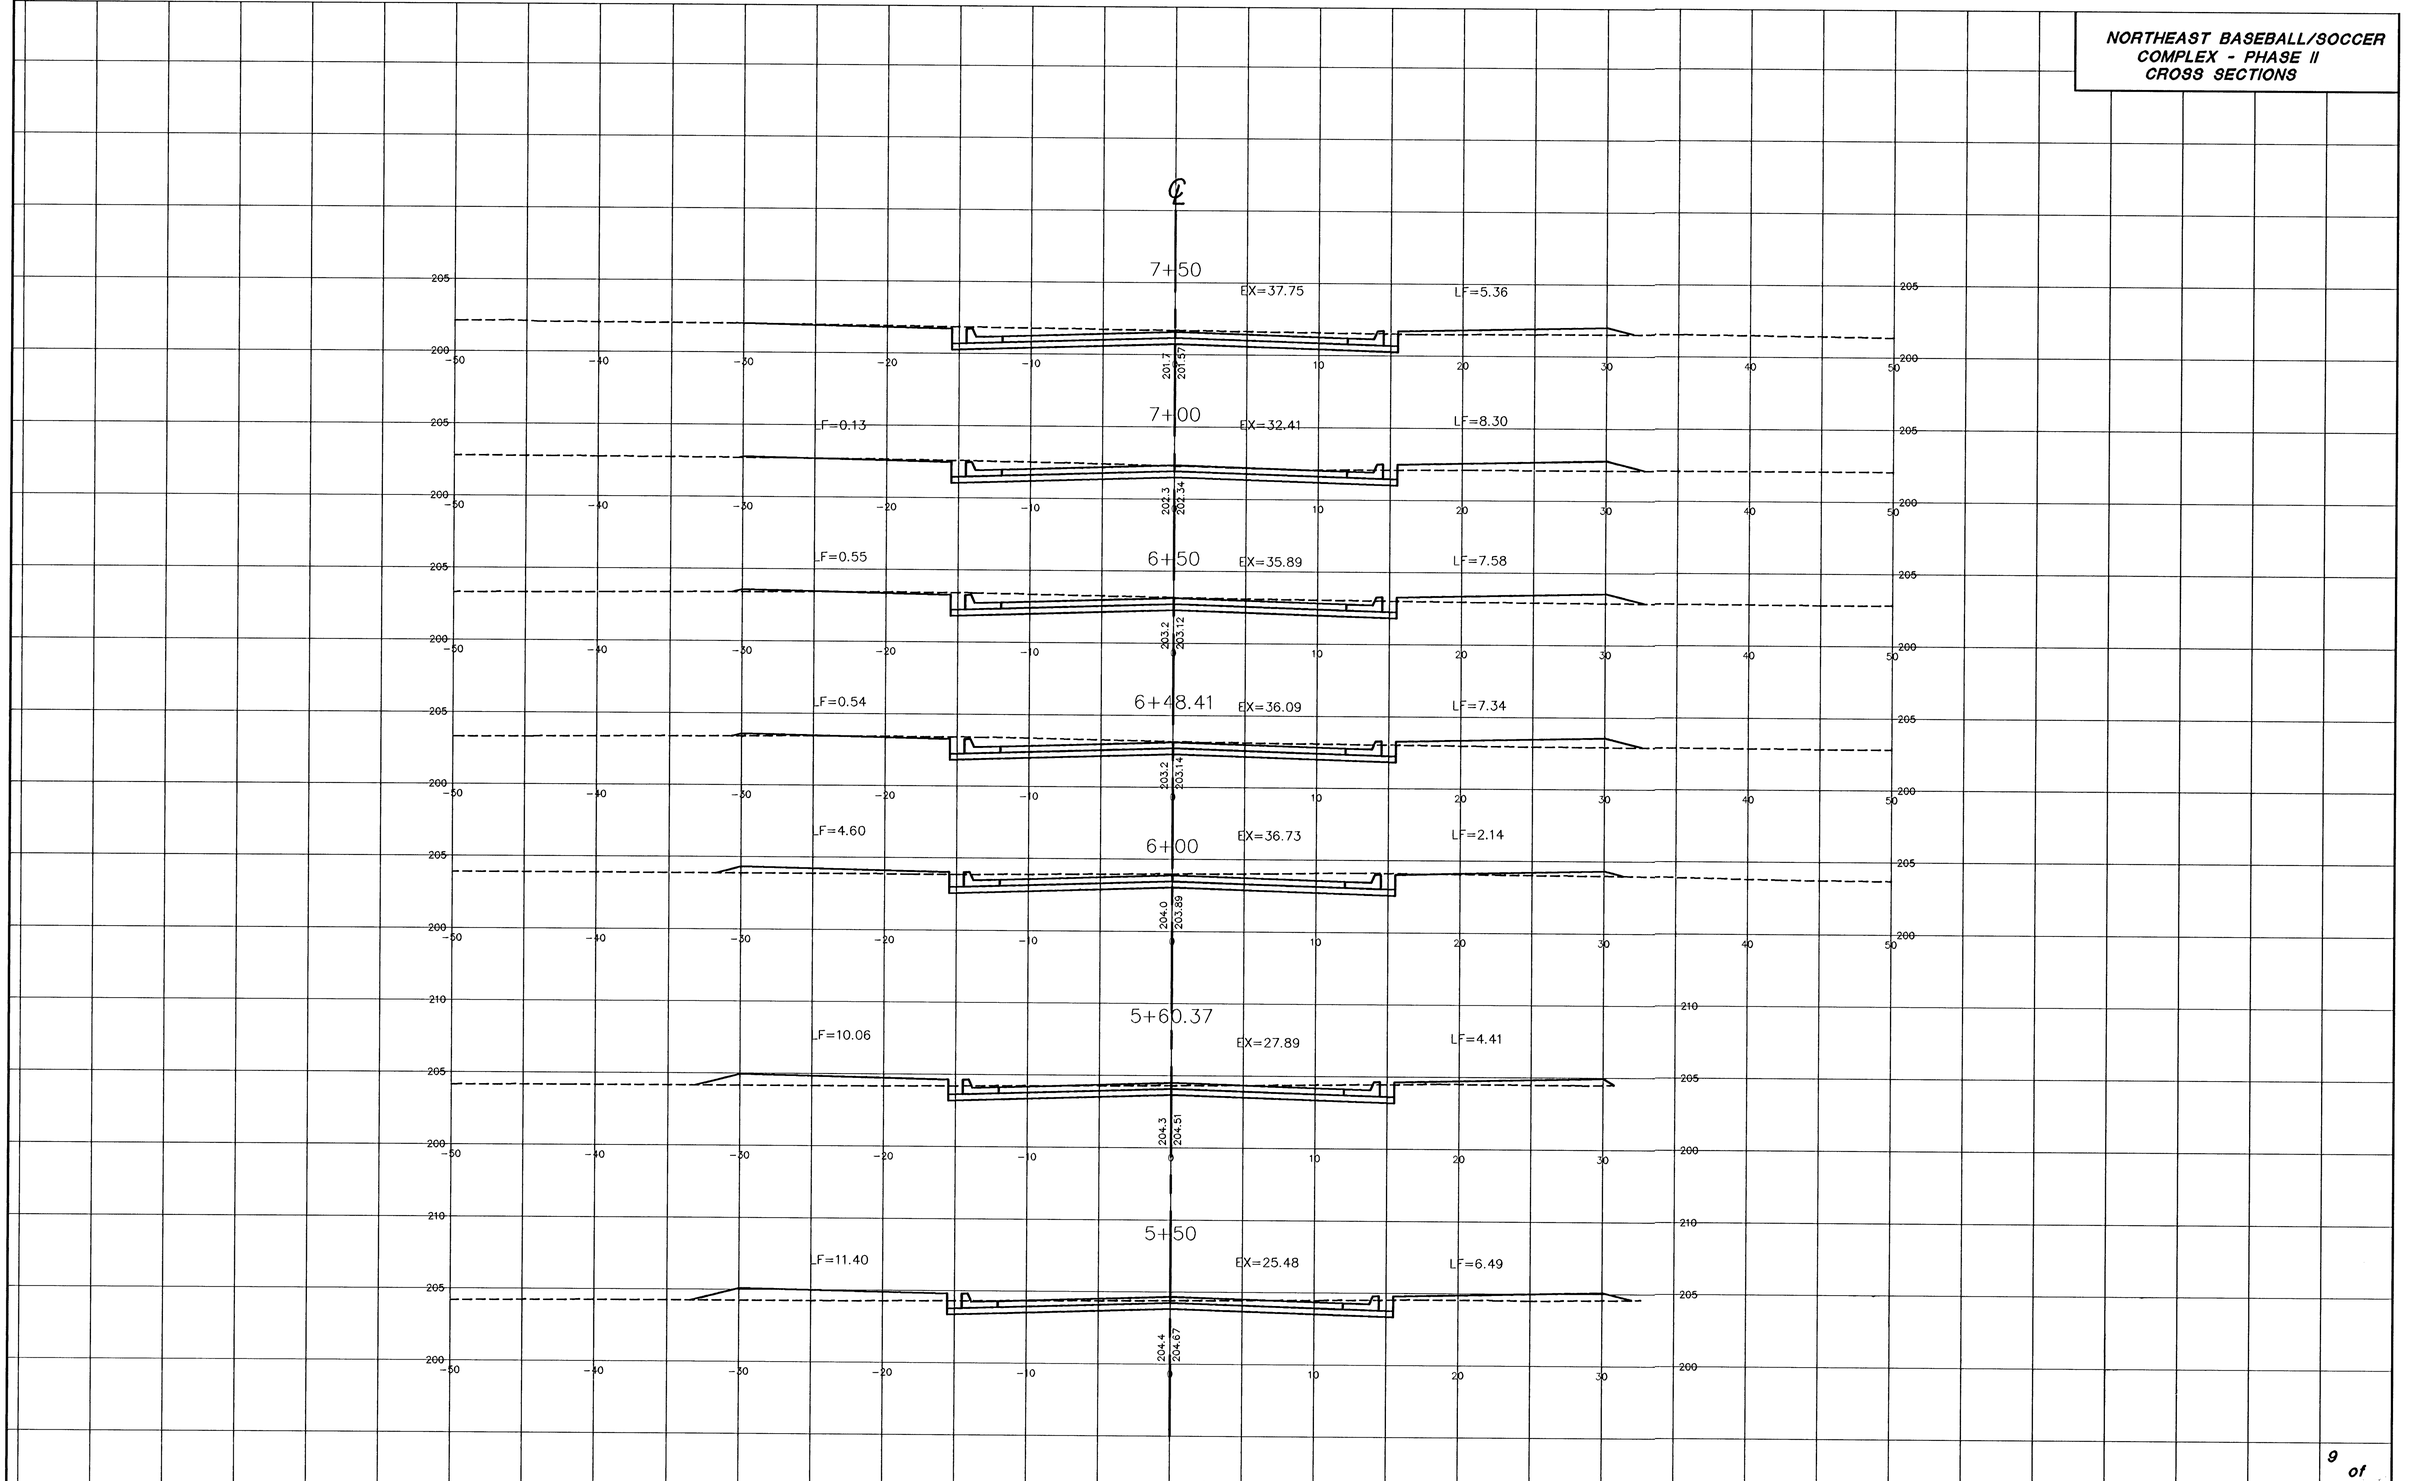

G:\CIVIL\98026\PAVE\PHASE2\98026X1.DWG Wed Aug 25 13:10:58 1999