
NORTHEAST BASEBALL/SOCCER COMPLEX - PHASE II
CROSS SECTIONS

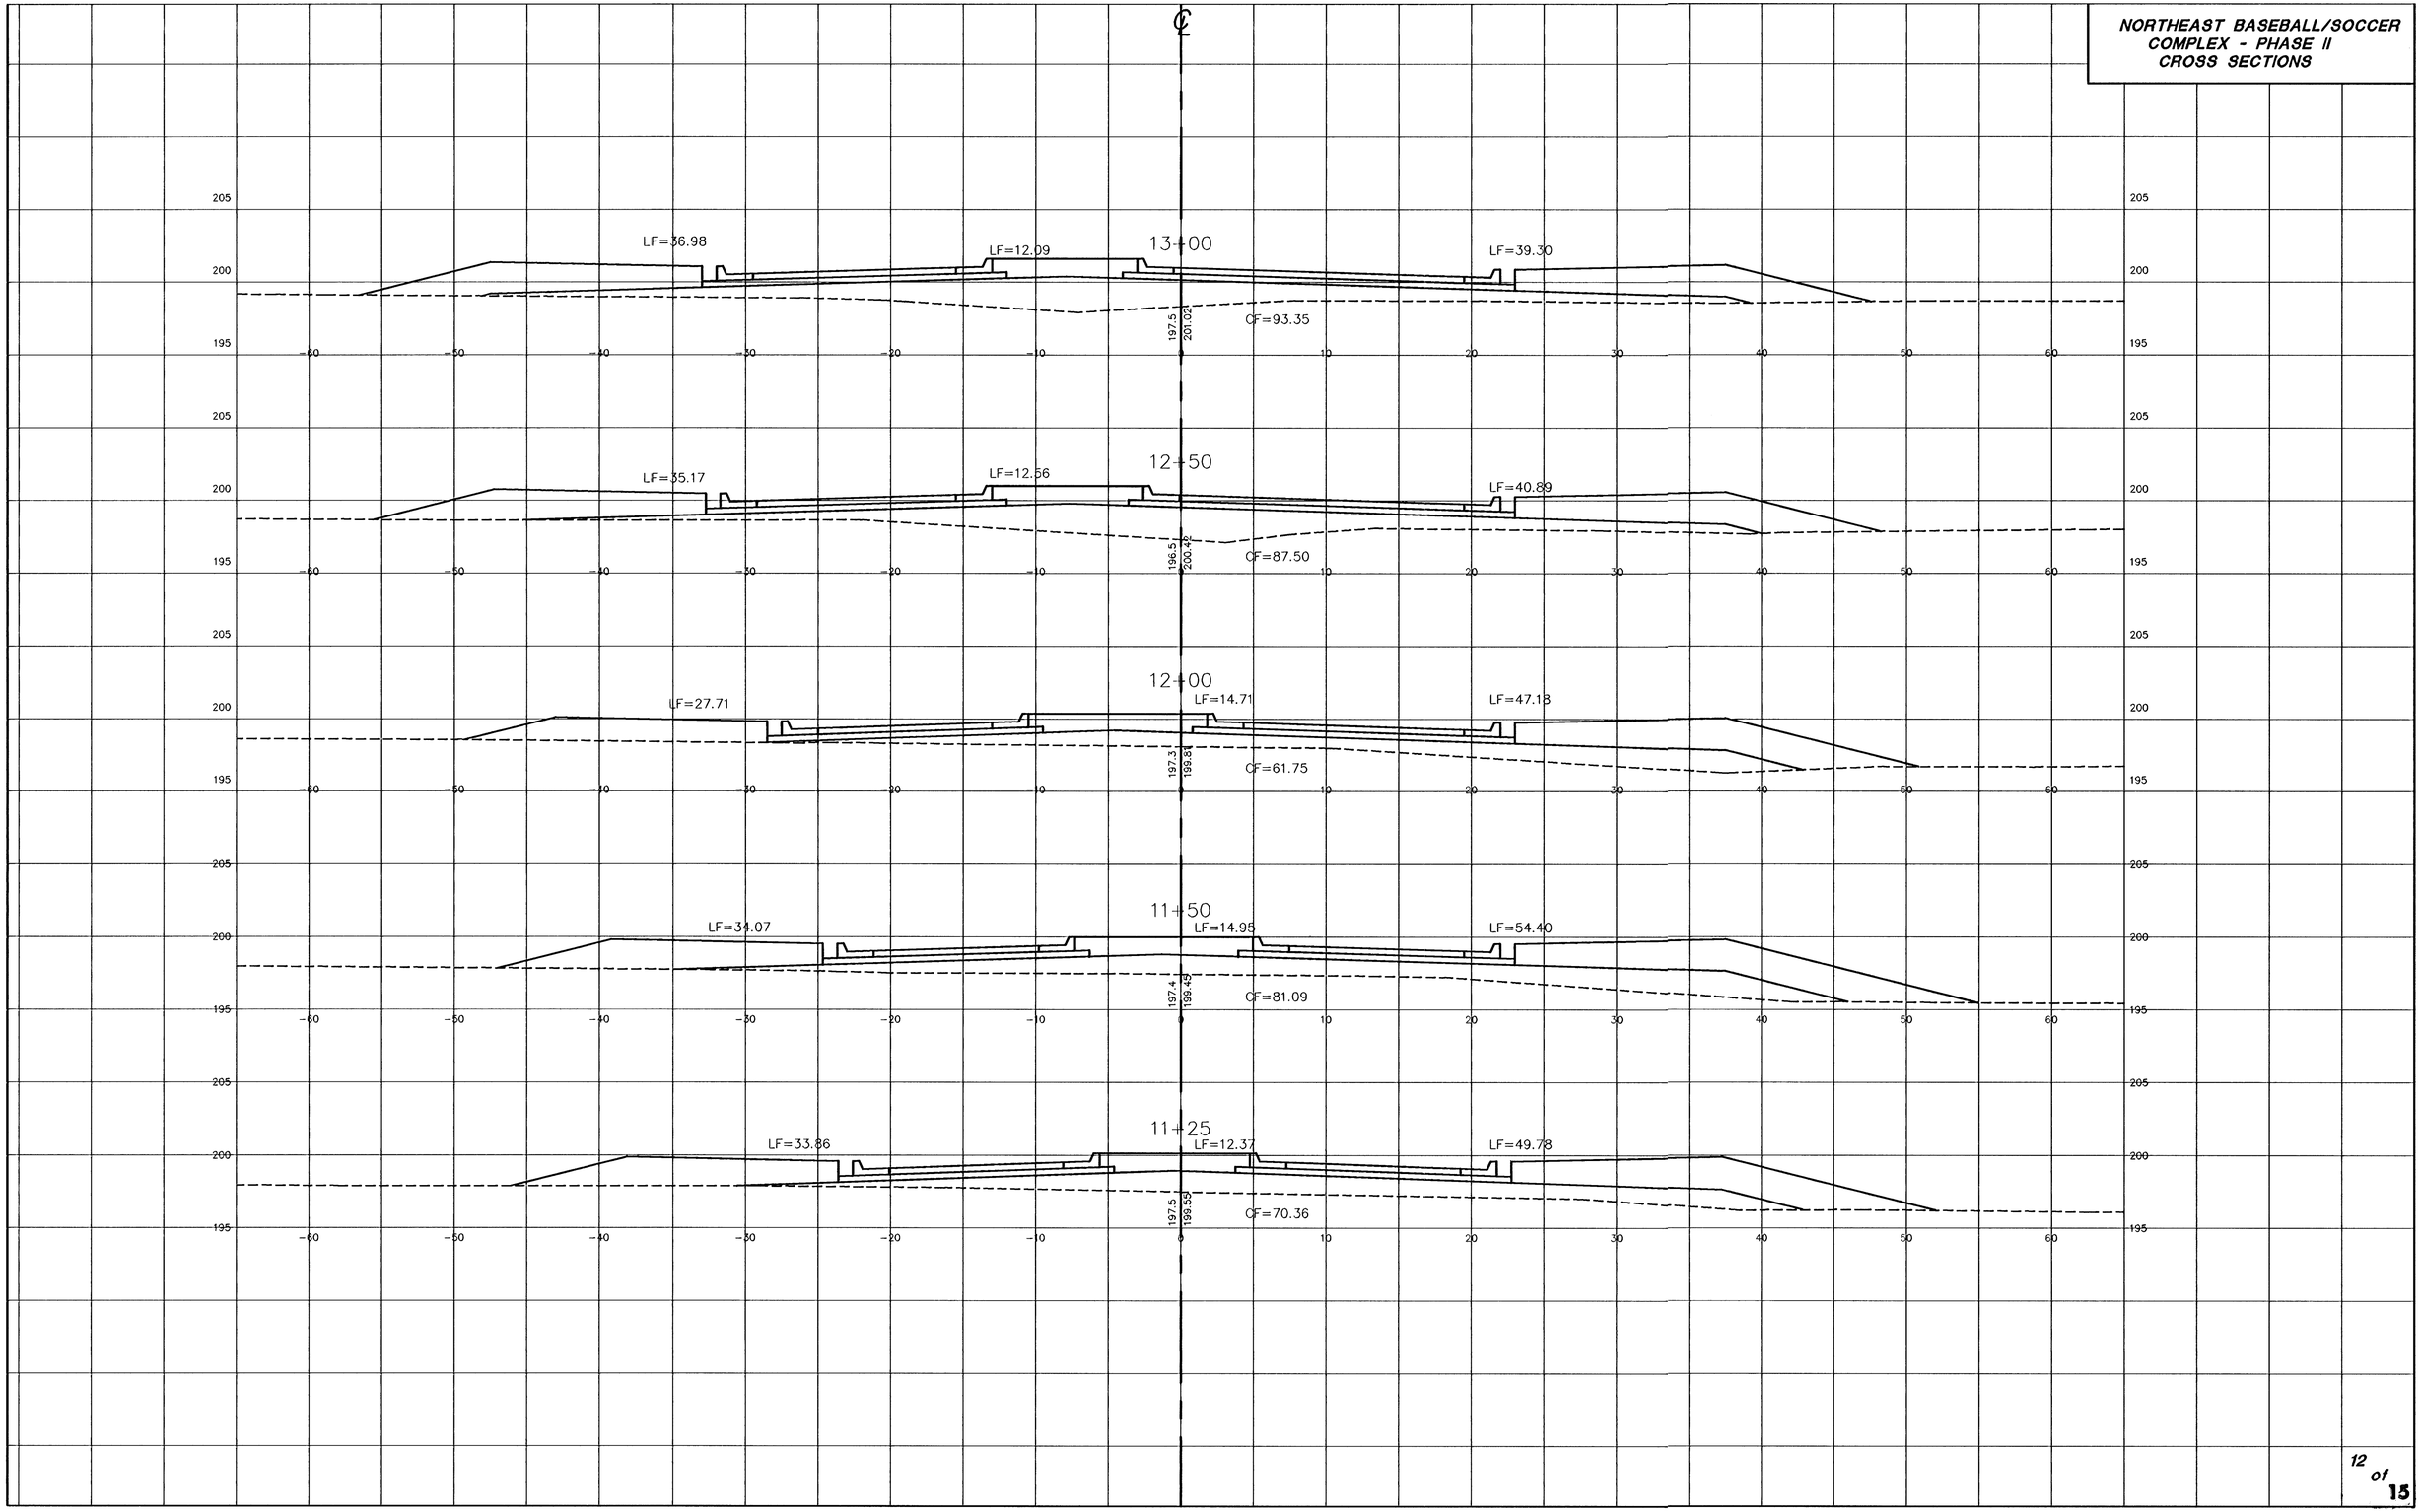

G:\CIVIL\98025\PAVE\PHASE2\98025X1.DWG Wed Aug 25 13:10:47 1999