
NORTHEAST BASEBALL/SOCCER COMPLEX - PHASE II
CROSS SECTIONS

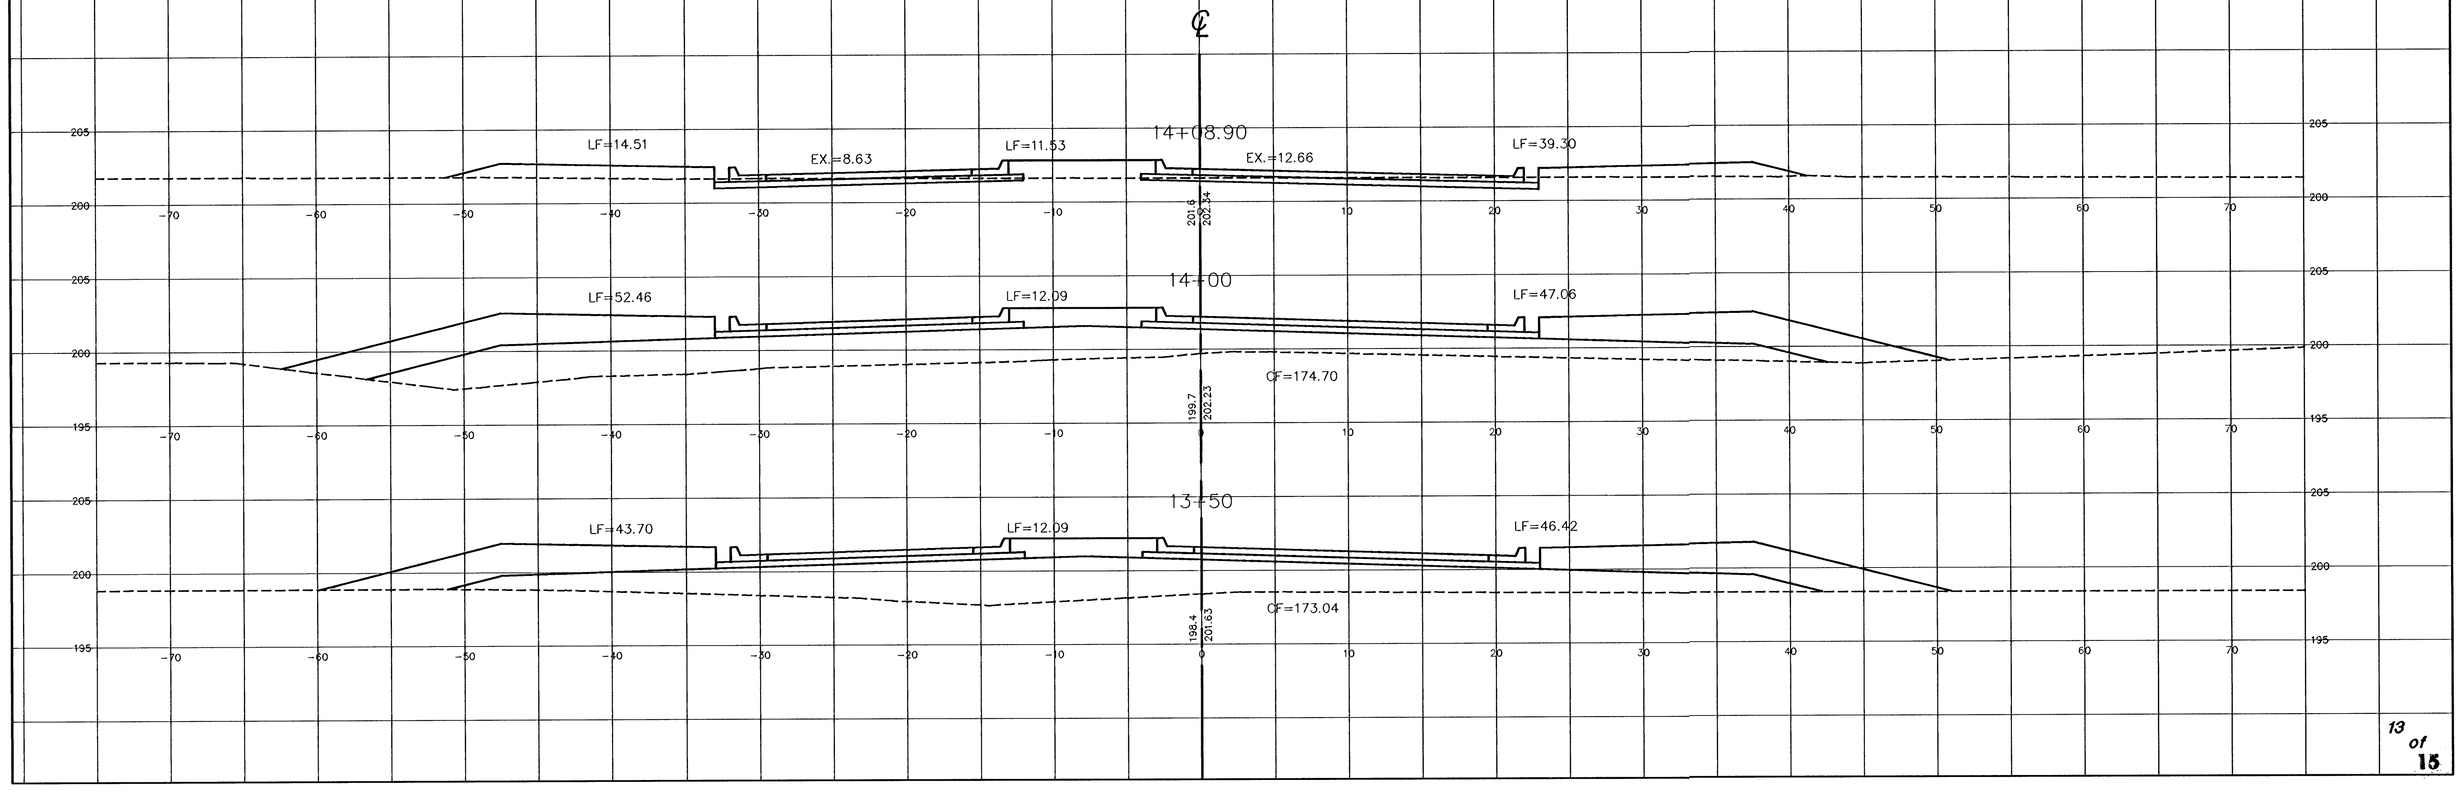

C:\TYLL\98026\PAVE\PHASE2\98026X1.DWG Wed Aug 25 13:10:23 1999