N

Scale: 1" = 20'

49+00 | +0.15 % | 49+39.79 (26.82' LT.) END TAPER | 50+58.78 (12.48' LT.) | +0.78 % | 51+00 | 51+50 | +0.10 % | 52+00 | 52+50 | 52+58.85 (6.73' LT.) BEGIN TAPER | 52+87.36 (7.02' LT.) END TAPER END PROJECT

Crown Line
Section Line
59'-0" f-f
80' R/W

SMITHSON'S SUBDIVISION

MAPLE

Saw Cut

Relocated Fence
5' Sidewalk (Typ.)

30' R.
10' R. Typ.

STA. 50+00 MERIDIAN
STA. 10+00 MAPLE

90°06'50"
89°48'45"
90°13'50"
89°50'35"

9-Dwarf Winged Burning Bush
2-Sweet Gum
1-Shademaster Honeylocust
Const. 7" Valley Gutter 5" Reinf. Concrete & 2" Bituminous Base
5' Sidewalk (Typ.)
Exist. To Remain
Saw Cut Match Existing
2-Lacebark Elms

Section Line
Crown Line
MERIDIAN

Building
Saw Cut
30' R.
BM
10' R.
30' R.
4' Walk
H.P.
59'-0" f-f
40' R/W
8' Drive
75' R/W
W.M.
W.M.

* FOR 2" DEPRESSION NEED TO SUBTRACT 2" (0.17) FROM GUTTER FLOWLINE.

Const. 7" Valley Gutter 5" Reinf. Concrete & 2" Bituminous Base
2-Chinese Pistache
Const. Std. Comb. Curb & Gutter (Full Curb) 6-5/8", 1-1/2"
Exist. To Remain
Existing To Remain

1-Shademaster Honeylocust

MAPLE ST. ADDITION
MERIDIAN PARK ADDITION


+0.15 % | -0.78 % | + 0.10 %

Exist. To Remain

Section Line
Crown Line
Saw Cut

49+41.53 (21.25' RT.) END TAPER
50+60.51 (24.59' RT.)
52+00 (28.59' RT.) BEGIN TAPER
52+87.36 (23.67' RT.) END TAPER END PROJECT

BM #3 - Brass Rod in Conc. Post 32' N & 39' E of Sec. Cor. at Maple & Meridian
Elev. = 111.28

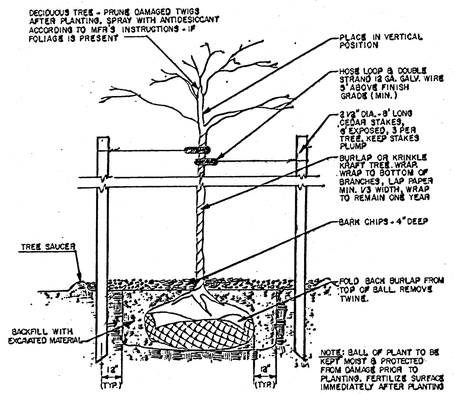

TREE PLANTING DETAILS

PLANT LIST

QUANTITY	COMMON NAME	BOTANICAL NAME	SIZE	CONDITION	REMARKS
2	SHADEMASTER HONEYLOCUST	(Gleditsia triacanthos inermis)	3"-3½"	B & B	
9	SWEET GUM	(Liquidambar styraciflua)	3"-3½"	B & B	
5	CHINESE PISTACHE	(Pistacia chinensis)	2"-2½"	B & B	
4	LACEBARK ELM	(Ulmus parvifolia)	3"-3½"	B & B	
1	ROSEHILL ASH	(Fraxinus americanus)	3"-3½"	B & B	
4	REDBUD	(Cercis canadensis)	6'-8'	Container	
9	BURNING BUSH	(Euonymus alatus compacta)	5 Gal.	Container	
30	COMMON PRIVET	(LIGUSTRUM VULGARE)	2 Gal.	Container	

MAPLE & MERIDIAN IMPROVEMENTS

LANDSCAPE PLAN

Design
Drawn by
Checked by
Date
Job no

MID-KANSAS ENGINEERING CONSULTANTS PA
3500 NORTH ROCK ROAD
BUILDING #800
WICHITA, KANSAS 67226
636-5566

Sheet 4 of 6