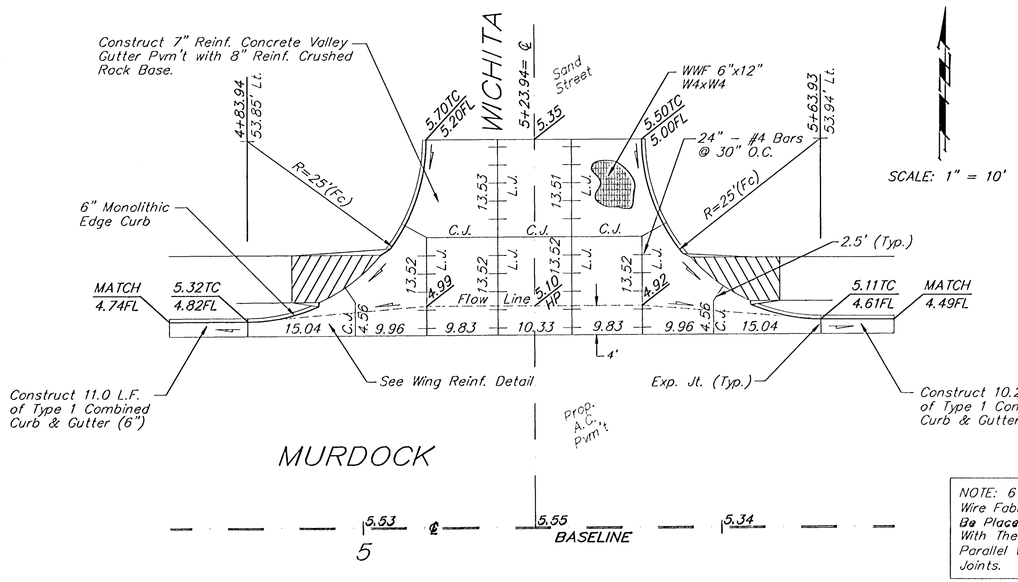


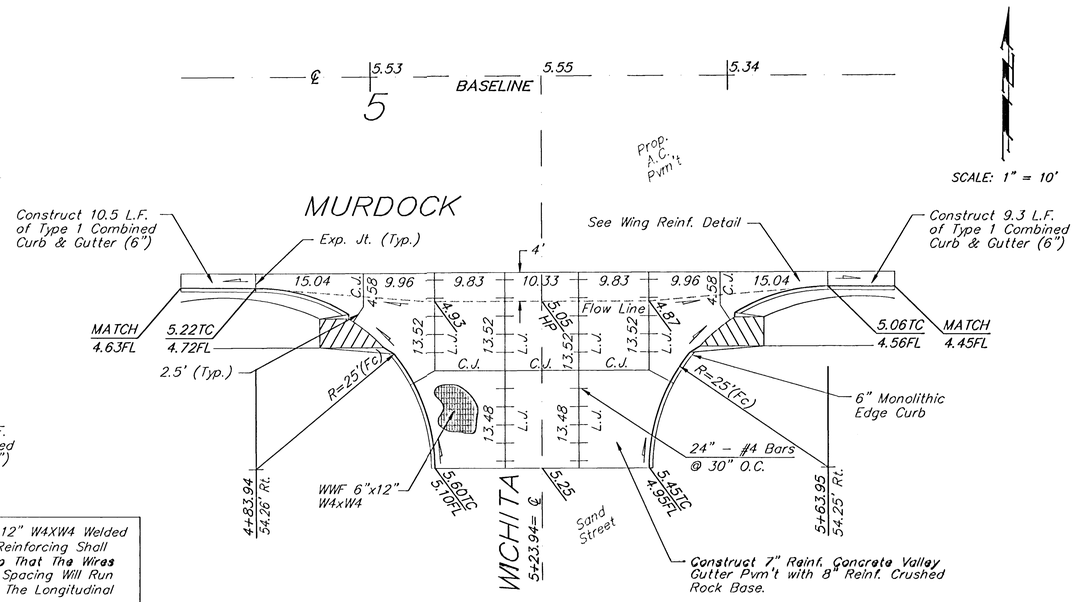

TYPICAL @ C.L. INTERSECTION

TYPICAL @ END OF RETURN

# TYPICAL PAVEMENT SECTION

*No Scale*




NOTE: 6" X 12" W4XW4 Welded Wire Fabric Reinforcing Shall Be Placed So That The Wires With The 6" Spacing Will Run Parallel With The Longitudinal Joints.

# VALLEY GUTTER DETAILS

| PROJECT NUMBER | SHEET NAME | ENGINEERING DIRECTORY |
|---|---|---|
| 472-76-245-82026 | PAVDET1 | F:\\MURDOCK\DETAIL |

| DESIGN | DRAWN | APPROVED | DATE | SCALE | BAUGHMAN NO |
|---|---|---|---|---|---|
| JFB/JMN | KWR/JMN | | SEPT 99 | NOTED | 98-06-E100 |

PAVEMENT DETAILS

MURDOCK & WICHITA INTERSECTION IMPROVEMENTS

BAUGHMAN COMPANY, P.A.
ENGINEERING, SURVEYING, & PLANNING
316-262-7271 • 315 ELLIS • WICHITA, KANSAS 67211