




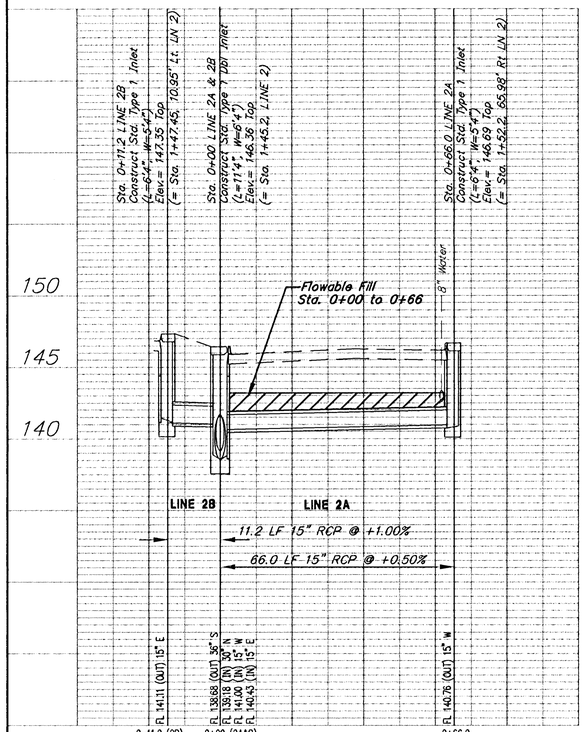


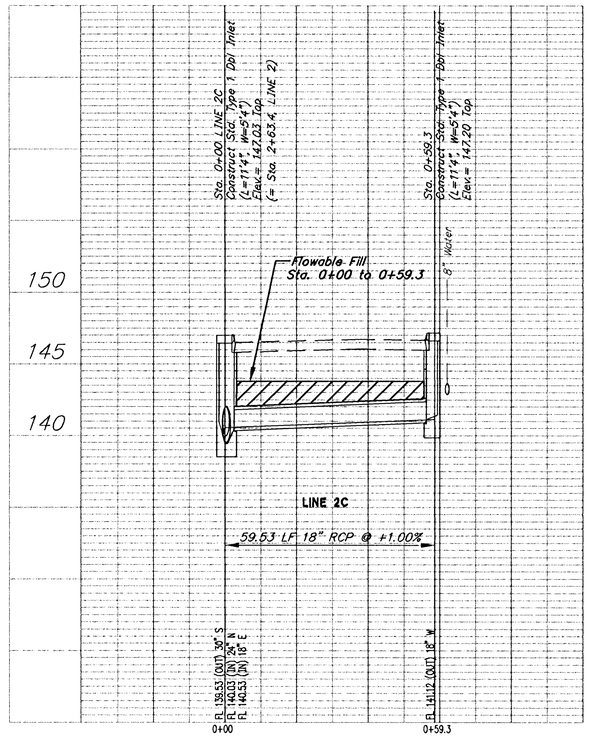


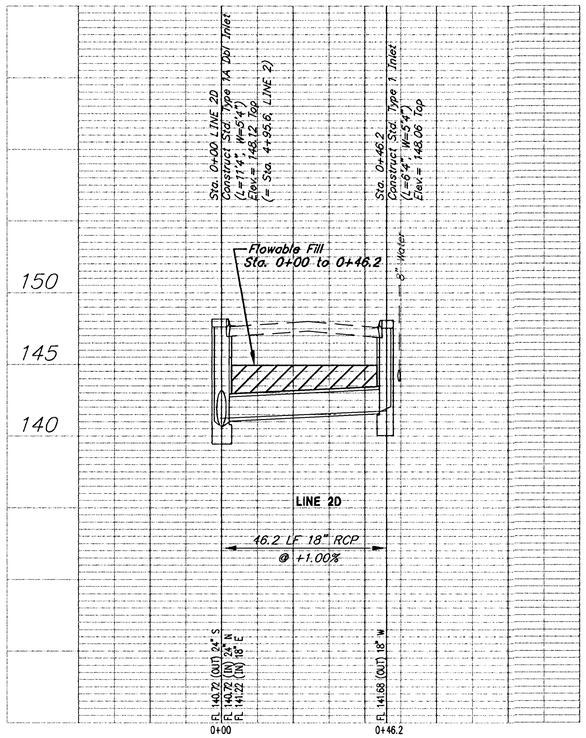


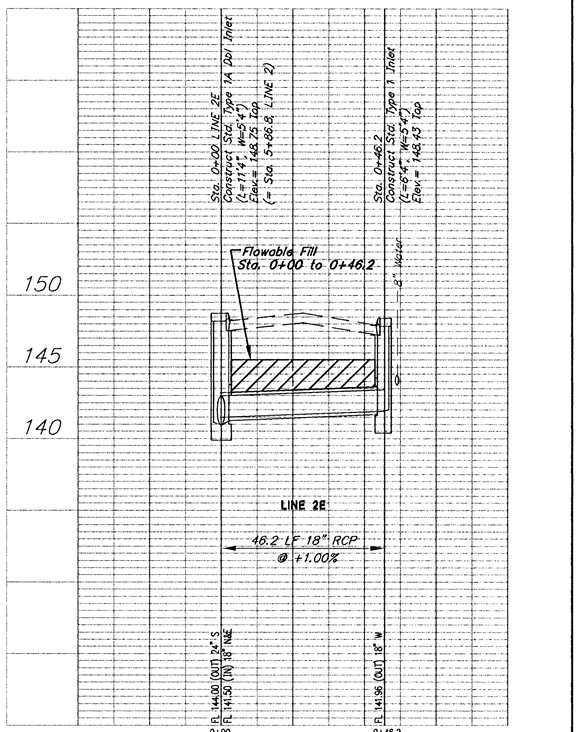

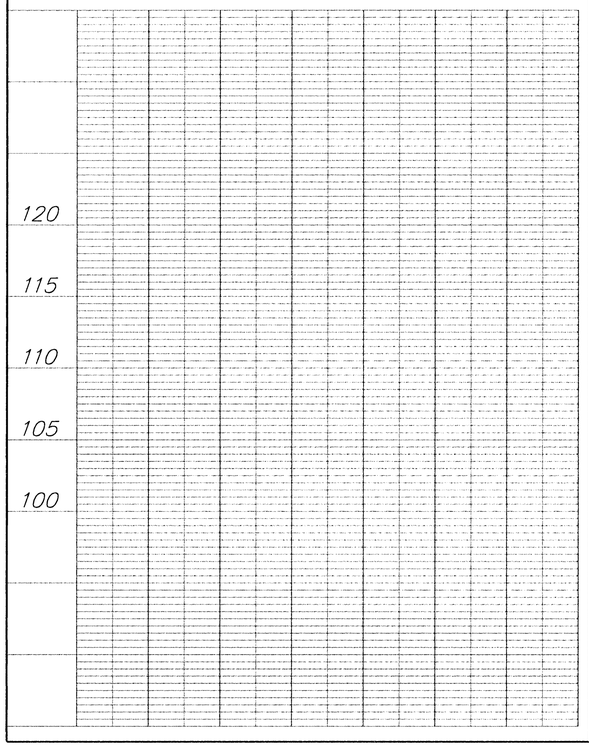

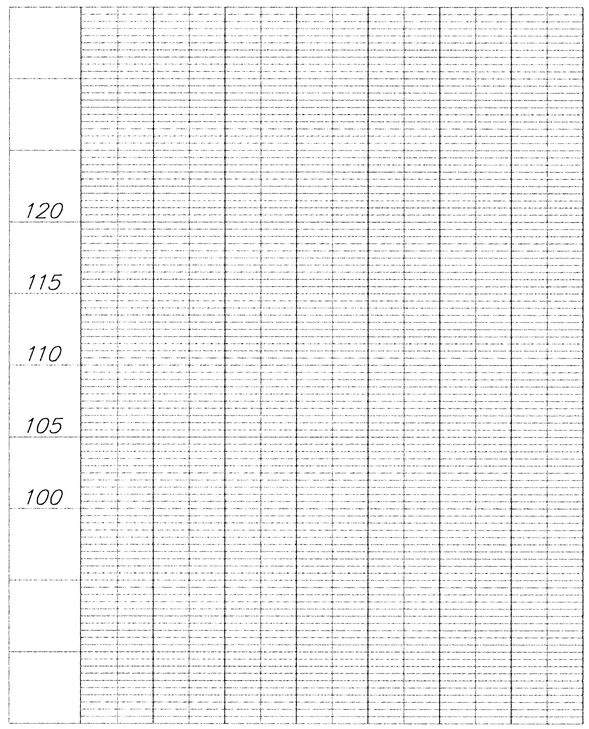

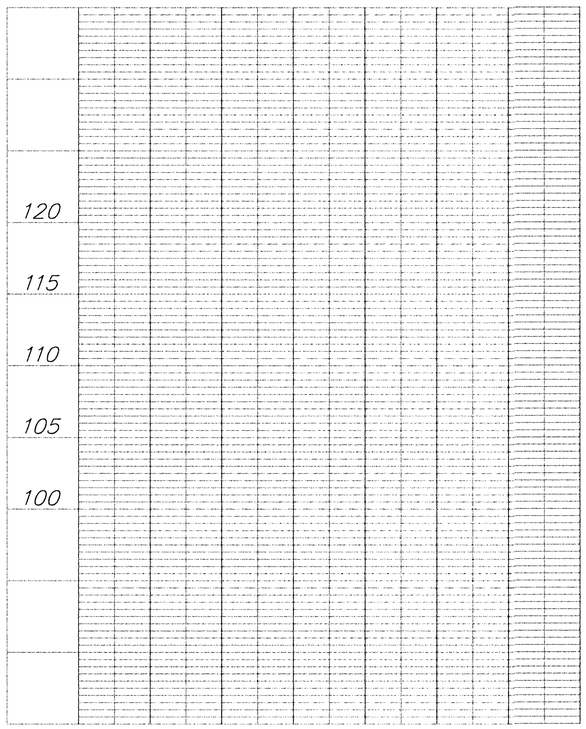

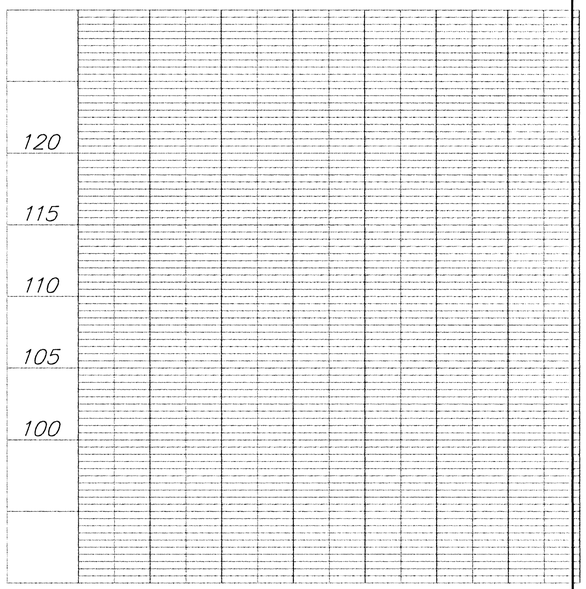

NOTE:

Left= North | Right= South

SCALE
1" = 20'-0" H.
1" = 5'-0" V.

REVISED 8-23-95 JKB

Harry and Edgemoor Intersection Improvements

STORM SEWER LINES 2A, 2B, 2C, 2D, 2E

BAUGHMAN COMPANY P. A.
ENGINEERING & SURVEYING
316/262-7271 • 315 ELLIS • WICHITA, KANSAS 67211

SHEET 15 OF 38

HARRY\GROSST