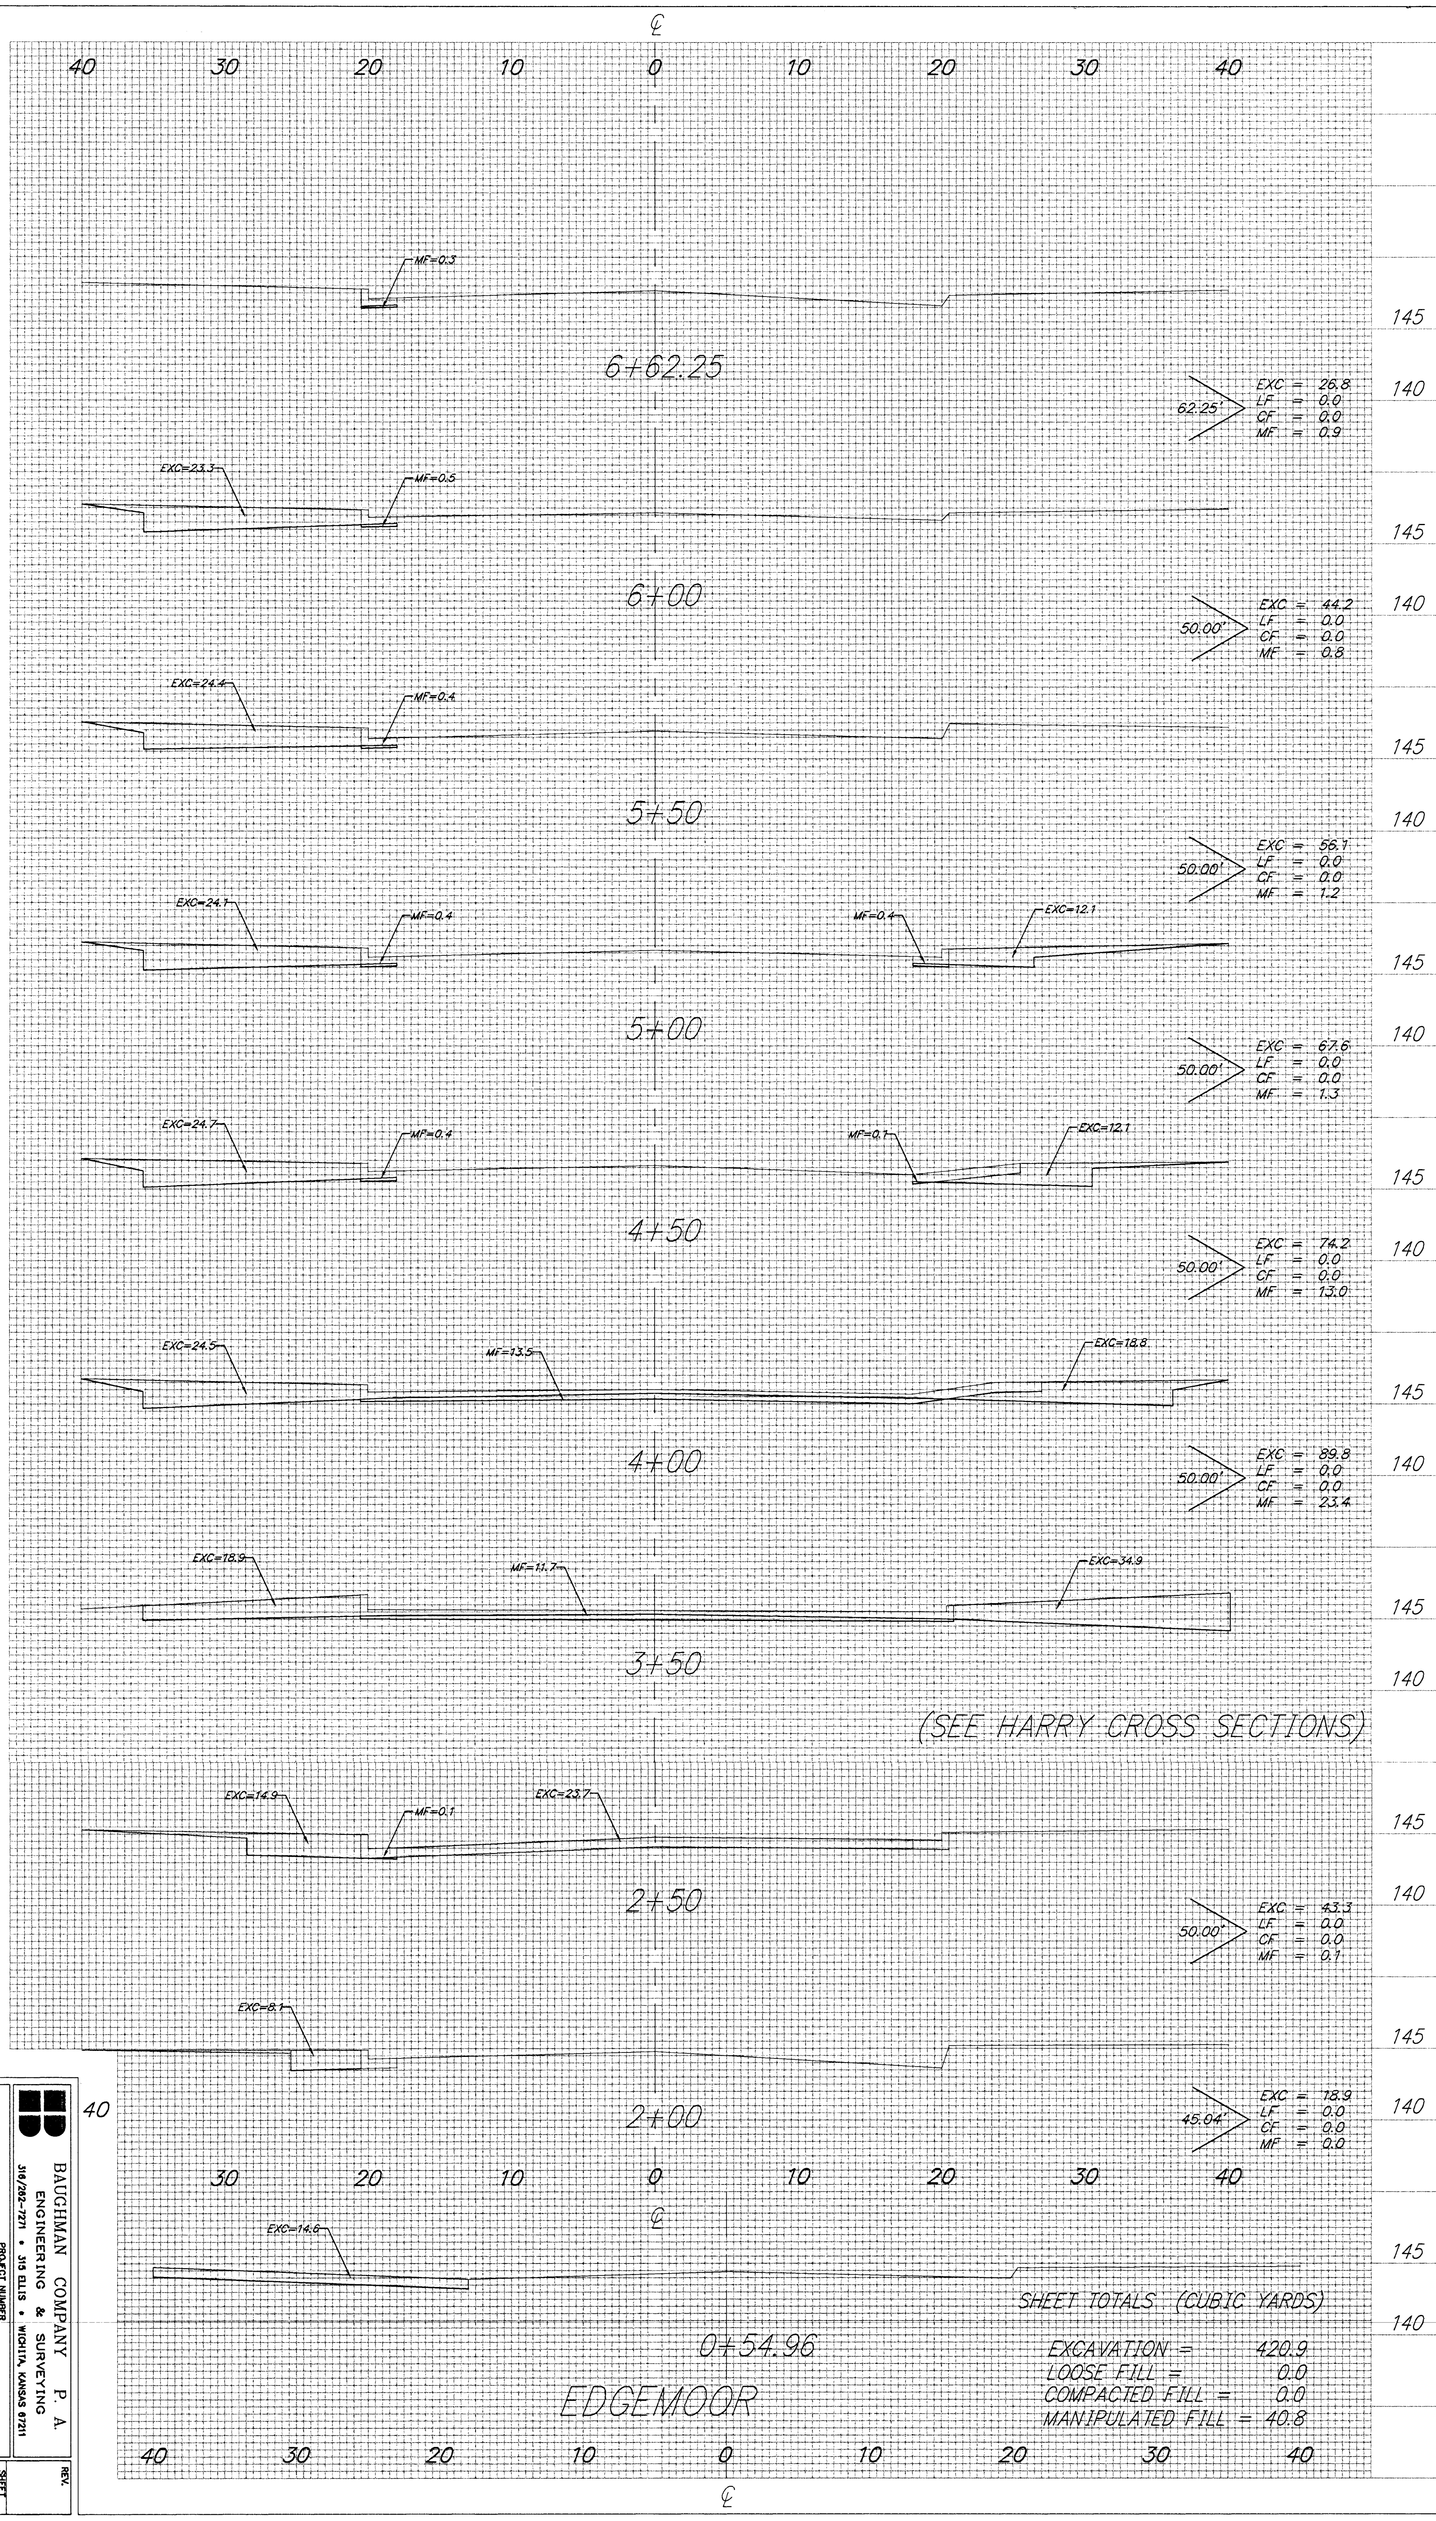


BAUGHMAN COMPANY P. A.
ENGINEERING & SURVEYING
316/262-7271 • 319 ELLIS • WICHITA, KANSAS 67211

PROJECT NUMBER
468-82138 & 472-82868

REV.

SHEET
31 OF 38