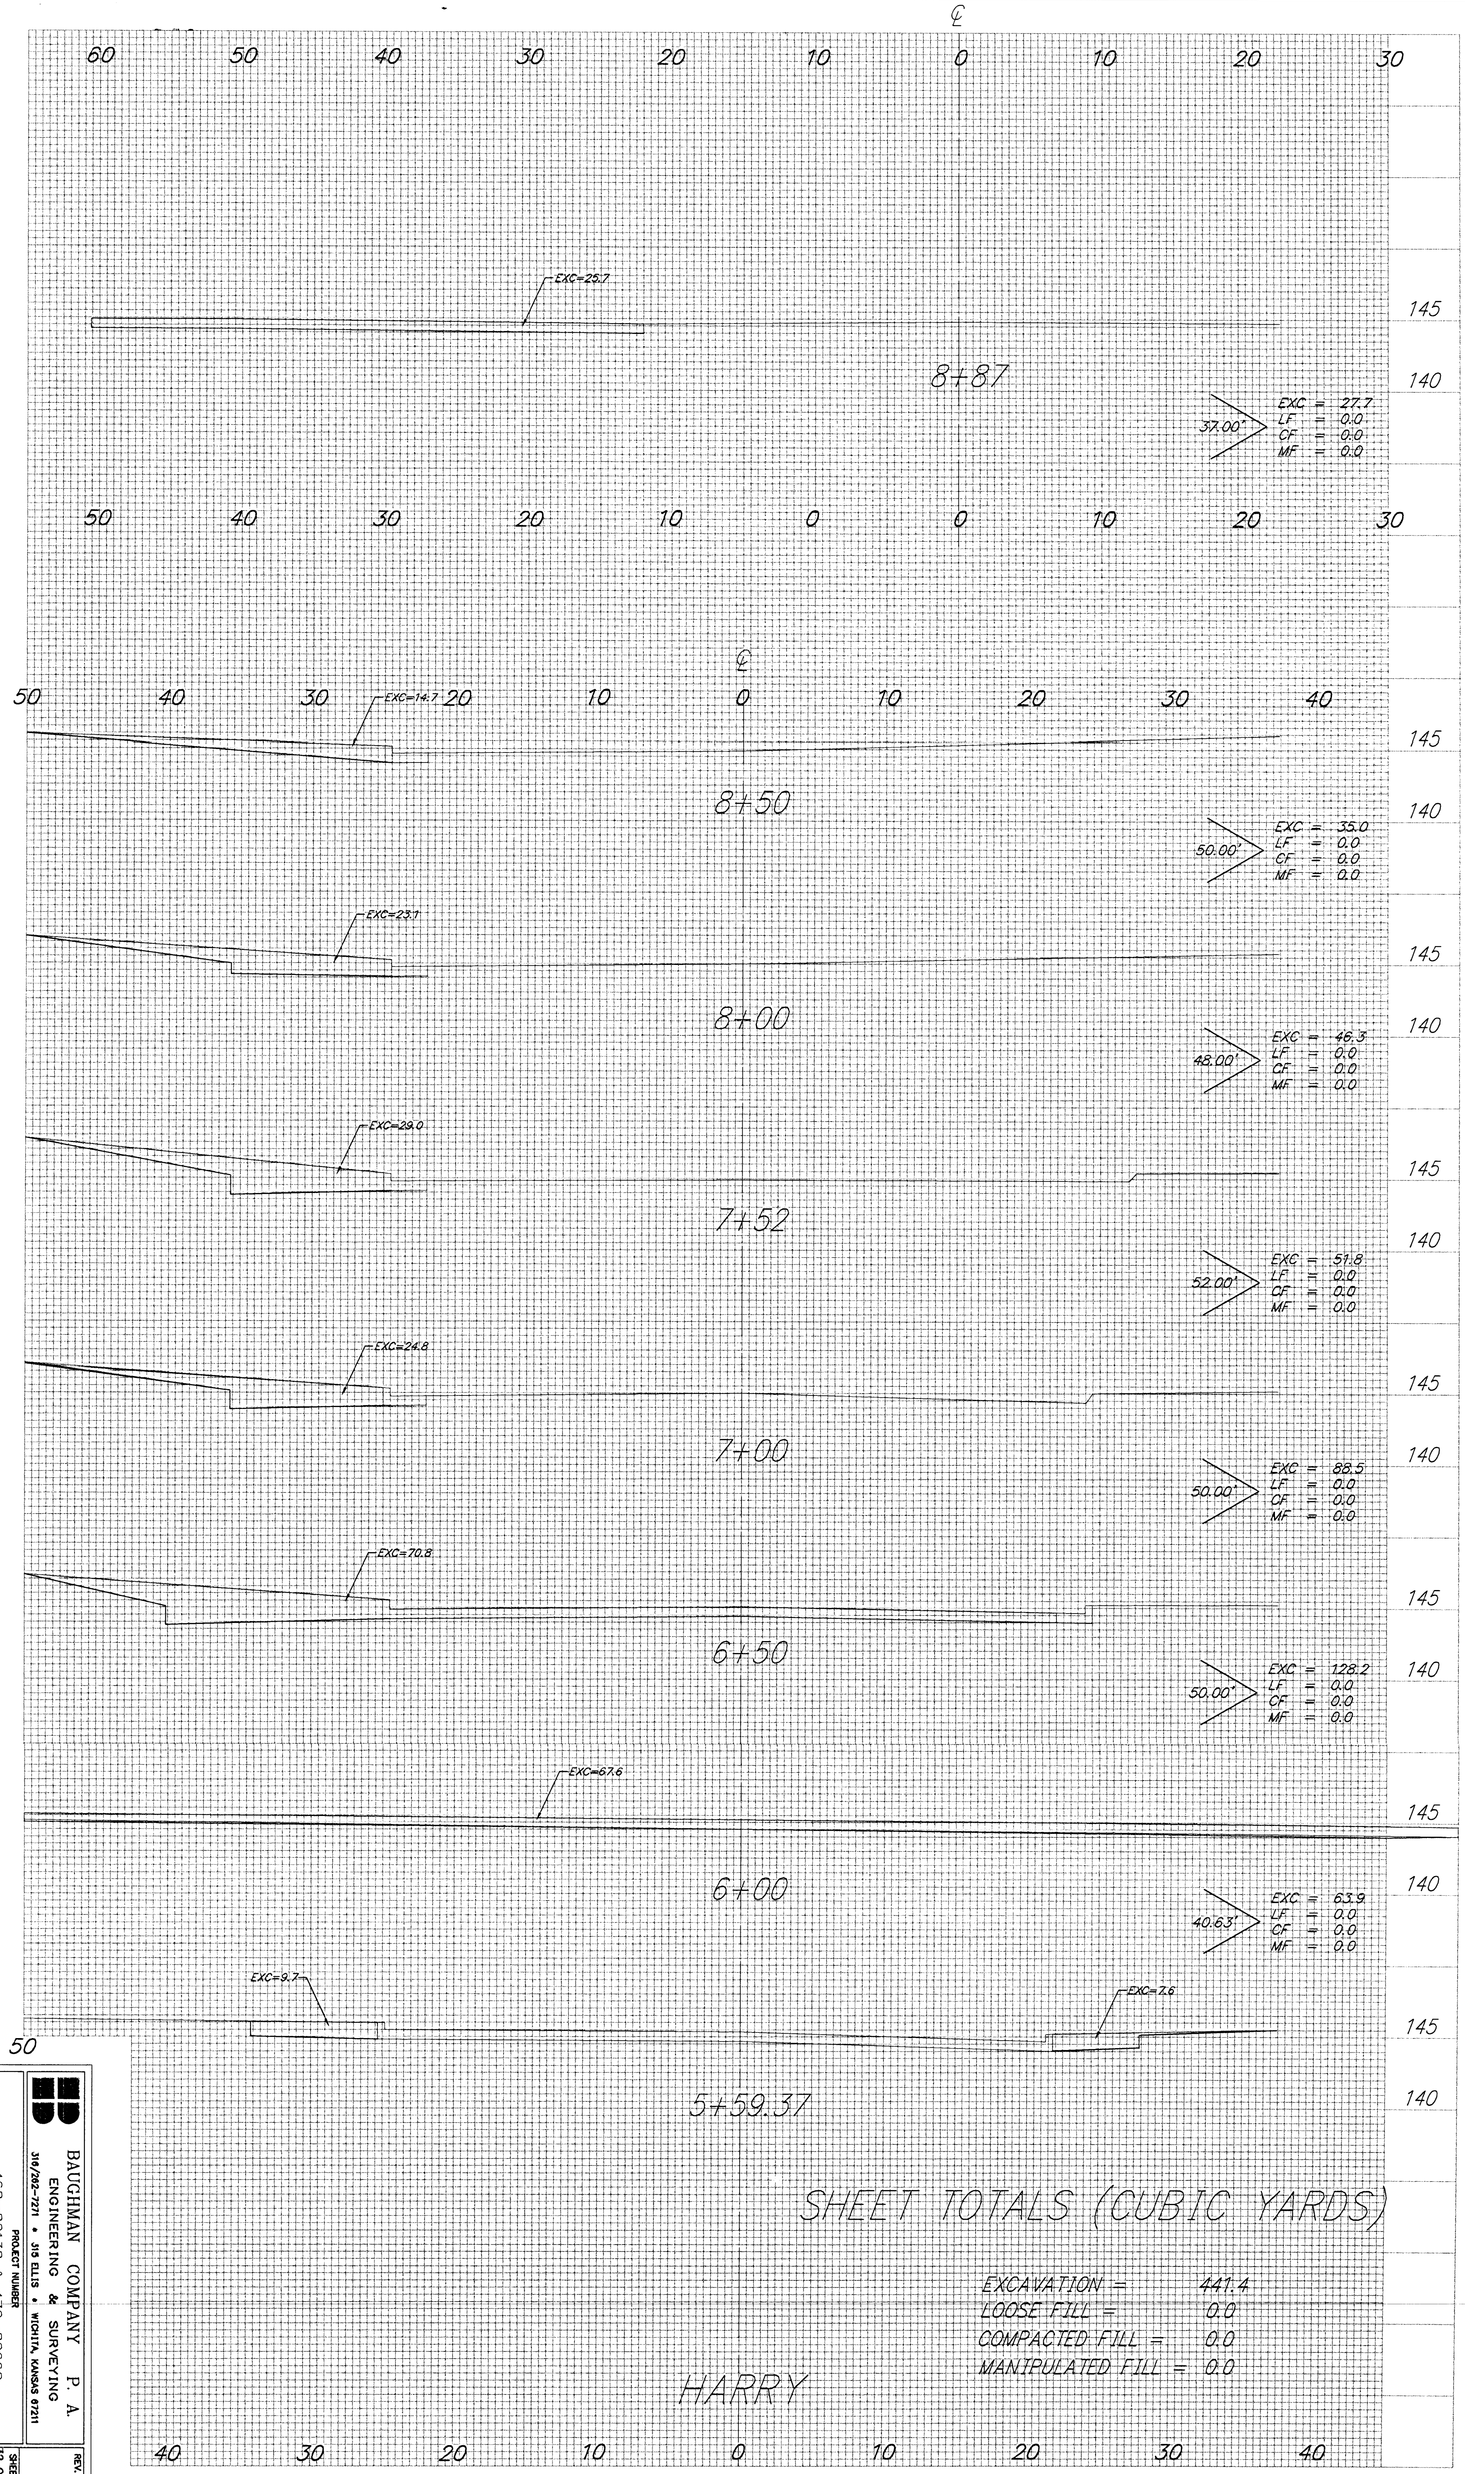


BAUGHMAN COMPANY P. A.
ENGINEERING & SURVEYING
316/262-7221 • 315 ELLIS • WICHITA, KANSAS 67211

PROJECT NUMBER
468-82138 & 472-82668

REV.

SHEET
02 OF 38