

FHWA REGION NO.	STATE	PROJECT NUMBER	FISCAL YEAR	SHEET NUMBER	TOTAL SHEETS
7	KANSAS	STP-N012 (701)	1999	46	90


DATE	BY
REFERENCES NOTED	
REFERENCES CHECKED	

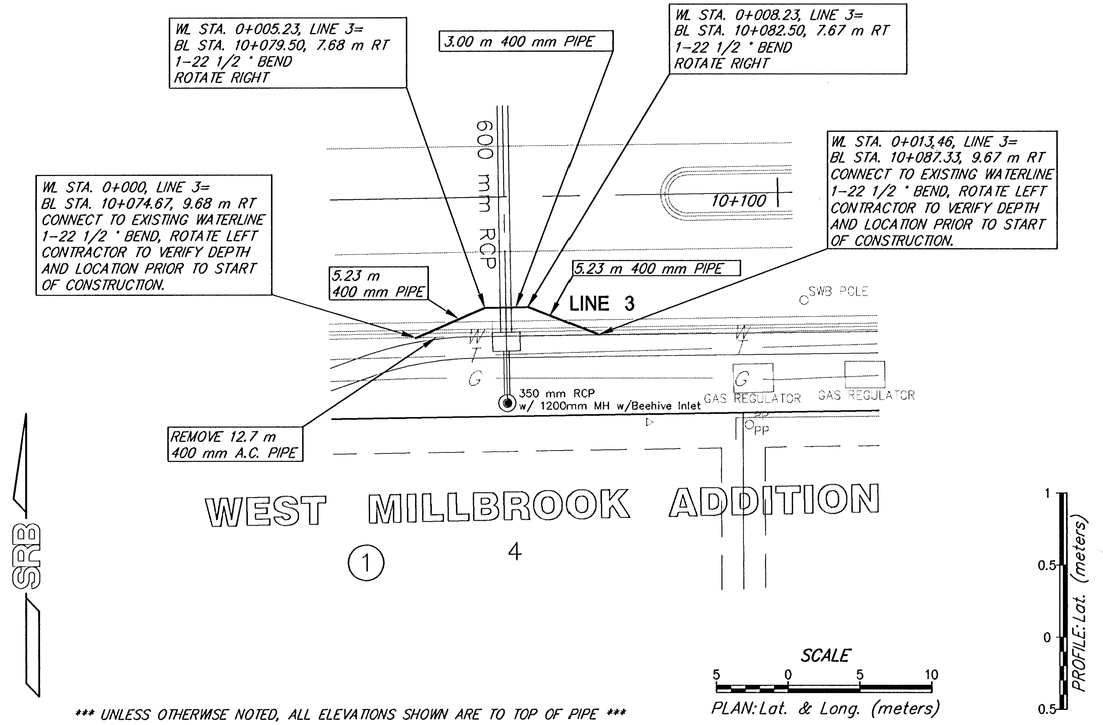


*** UNLESS OTHERWISE NOTED, ALL ELEVATIONS SHOWN ARE TO TOP OF PIPE ***

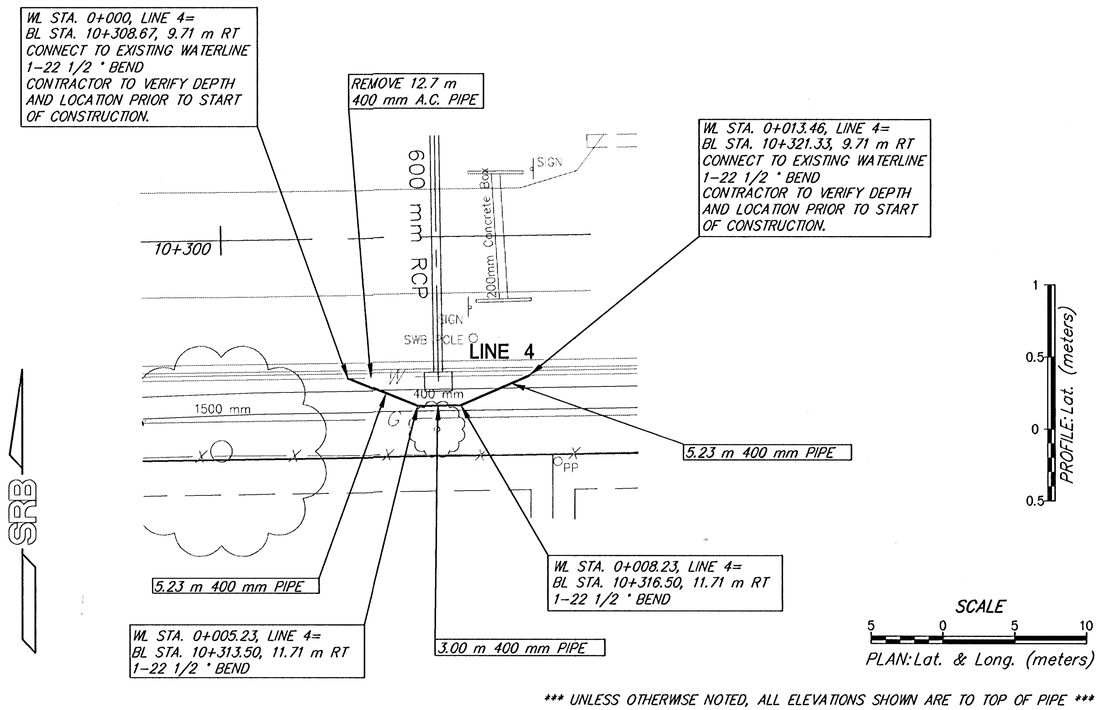

*** UNLESS OTHERWISE NOTED, ALL ELEVATIONS SHOWN ARE TO TOP OF PIPE ***

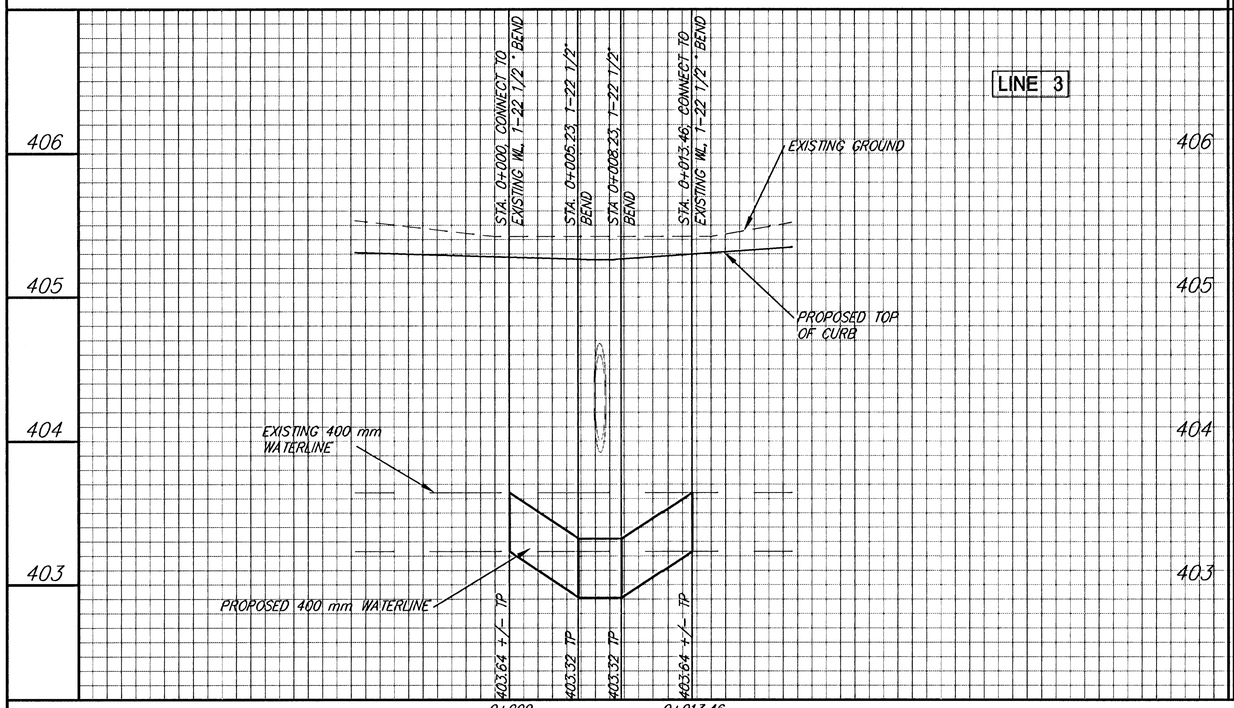

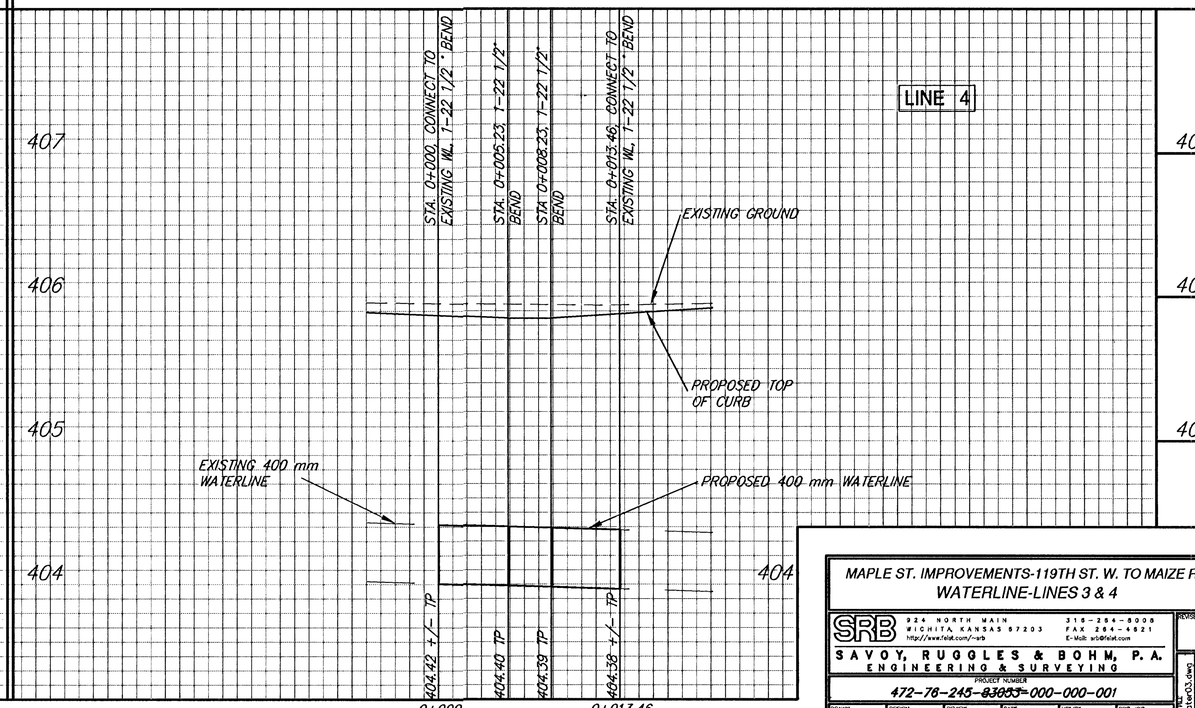

MAPLE ST. IMPROVEMENTS-119TH ST. W. TO MAIZE RD.
WATERLINE-LINES 3 & 4

SRB
924 NORTH MAIN
WICHITA KANSAS 67203
http://www.feist.com/~srb
316-264-8008
FAX 264-4621
E-Mail: srb@feist.com
SAVOY, RUGGLES & BOHM, P.A.
ENGINEERING & SURVEYING

REVISED

PROJECT NUMBER
472-76-245-~~83057~~-000-000-001

DRAWN	DESIGN	REVIEW	DATE	UTILITY	SRB JOB
STAFF	STAFF	JDS	2-25-2000	-	1216T

DWG FILE: Waterl03.dwgs

46
90