
FHWA REGION NO.	STATE	PROJECT NO.	FISCAL YEAR	SHEET NO.	TOTAL SHEETS
7	KANSAS	618-34	1998	101	169

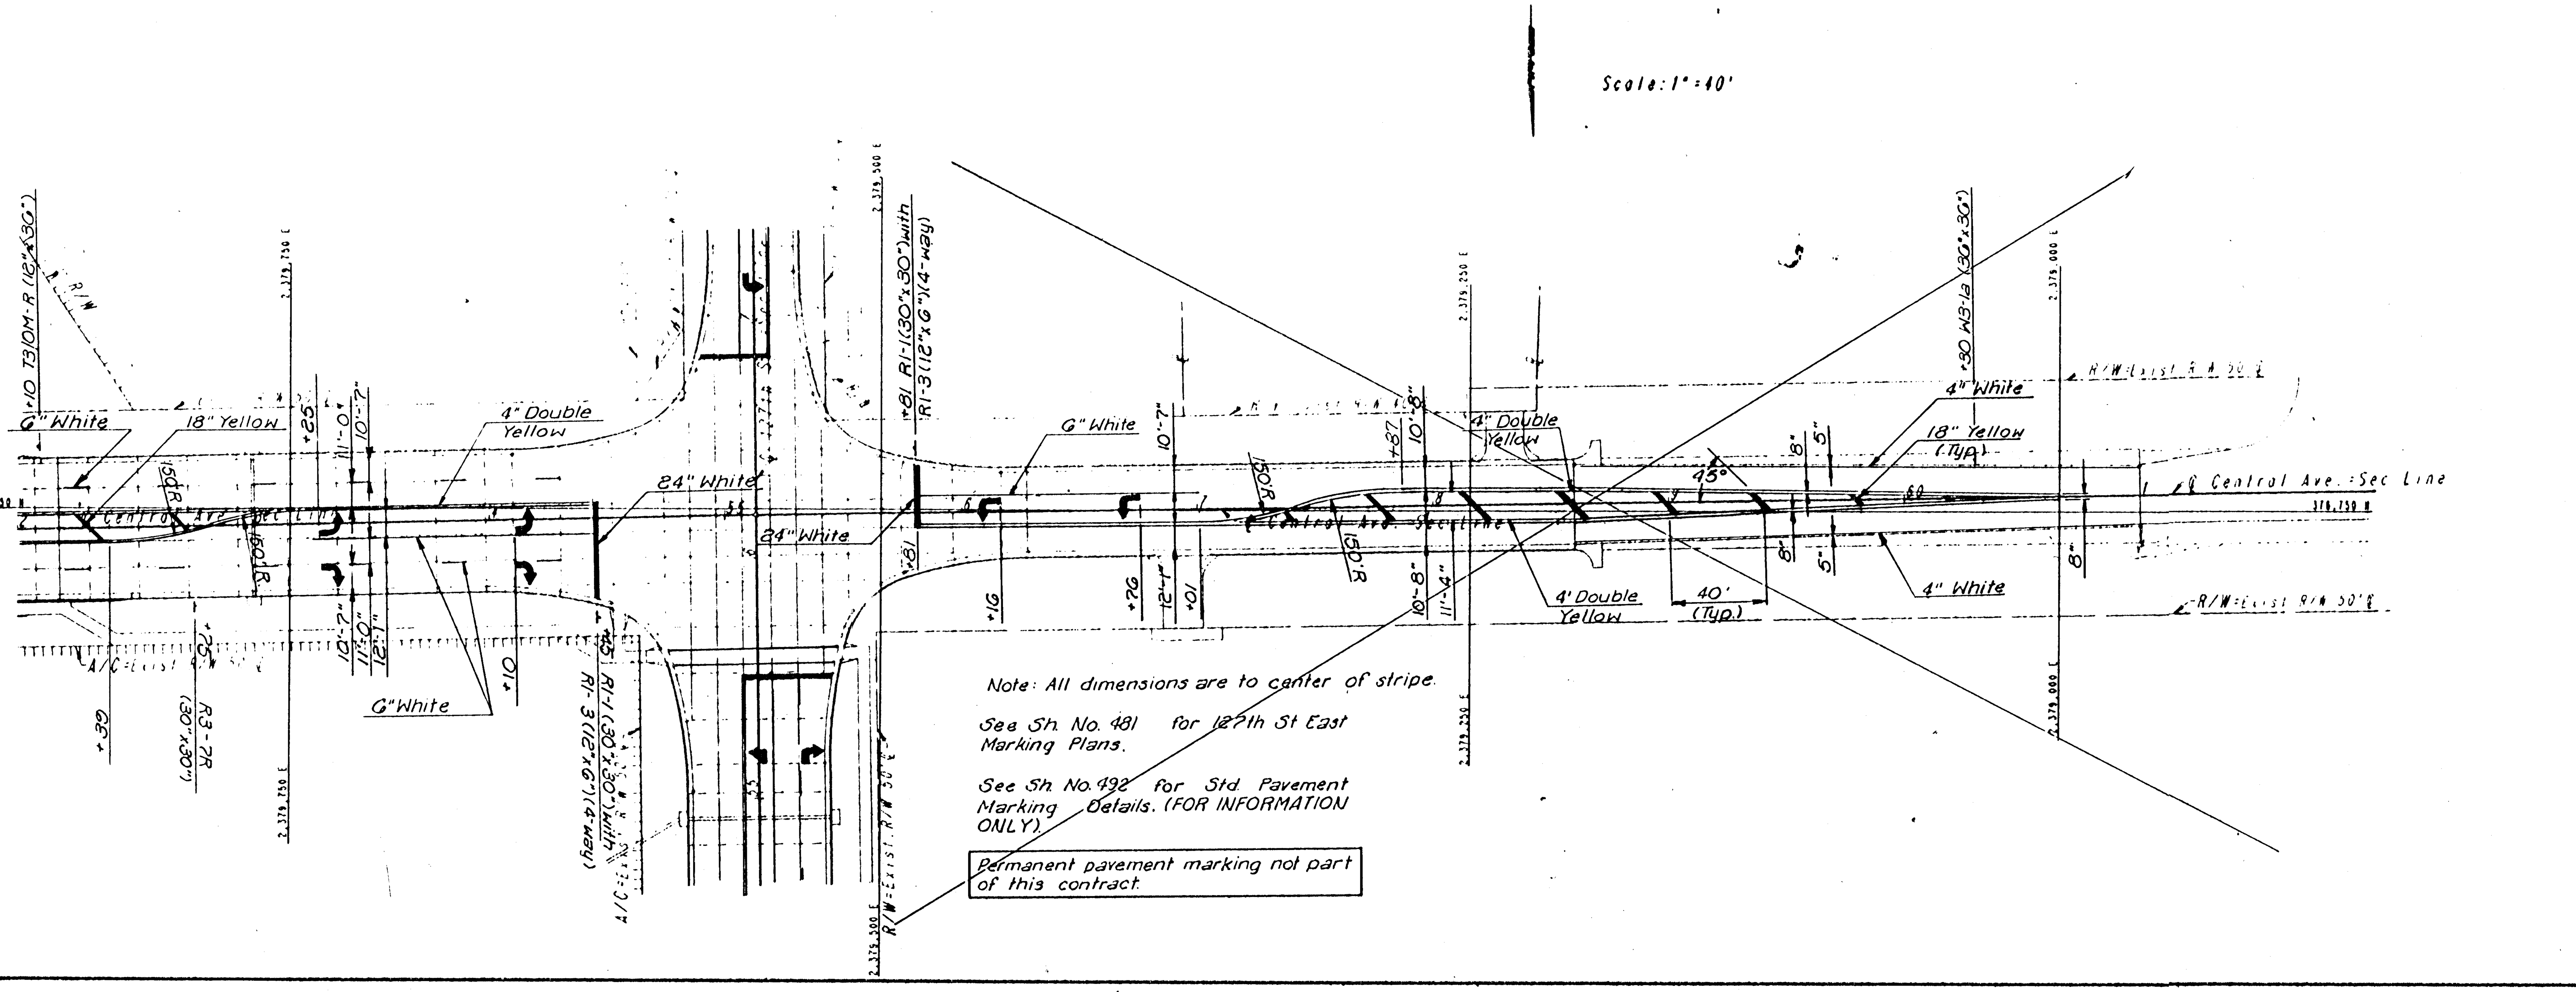



Note: All dimensions are to center of stripe.

See Sh. No. 481 for 127th St East Marking Plans.

See Sh. No. 492 for Std. Pavement Marking Details. (FOR INFORMATION ONLY).

Permanent pavement marking not part of this contract.

Note: This sheet for information only. Existing pavement markings removed during construction east of 127th to be replaced as shown on this sheet. Quantities include replacement pavement markings.

SEDGWICK COUNTY BUREAU OF PUBLIC SERVICES

SIGNING & MARKING PLAN

STA. 41+00 TO STA. 61+00
CENTRAL AVENUE
K-96 BYPASS
WICHITA CITY LIMITS TO US-54

PROFESSIONAL ENGINEERING CONSULTANTS, P.A.
ENGINEERS
WICHITA, KANSAS

Designed by	RPG	Checked by	BDB	
Drawn by	BJS, RNS	Date June 1990	Job No. 88509-19	