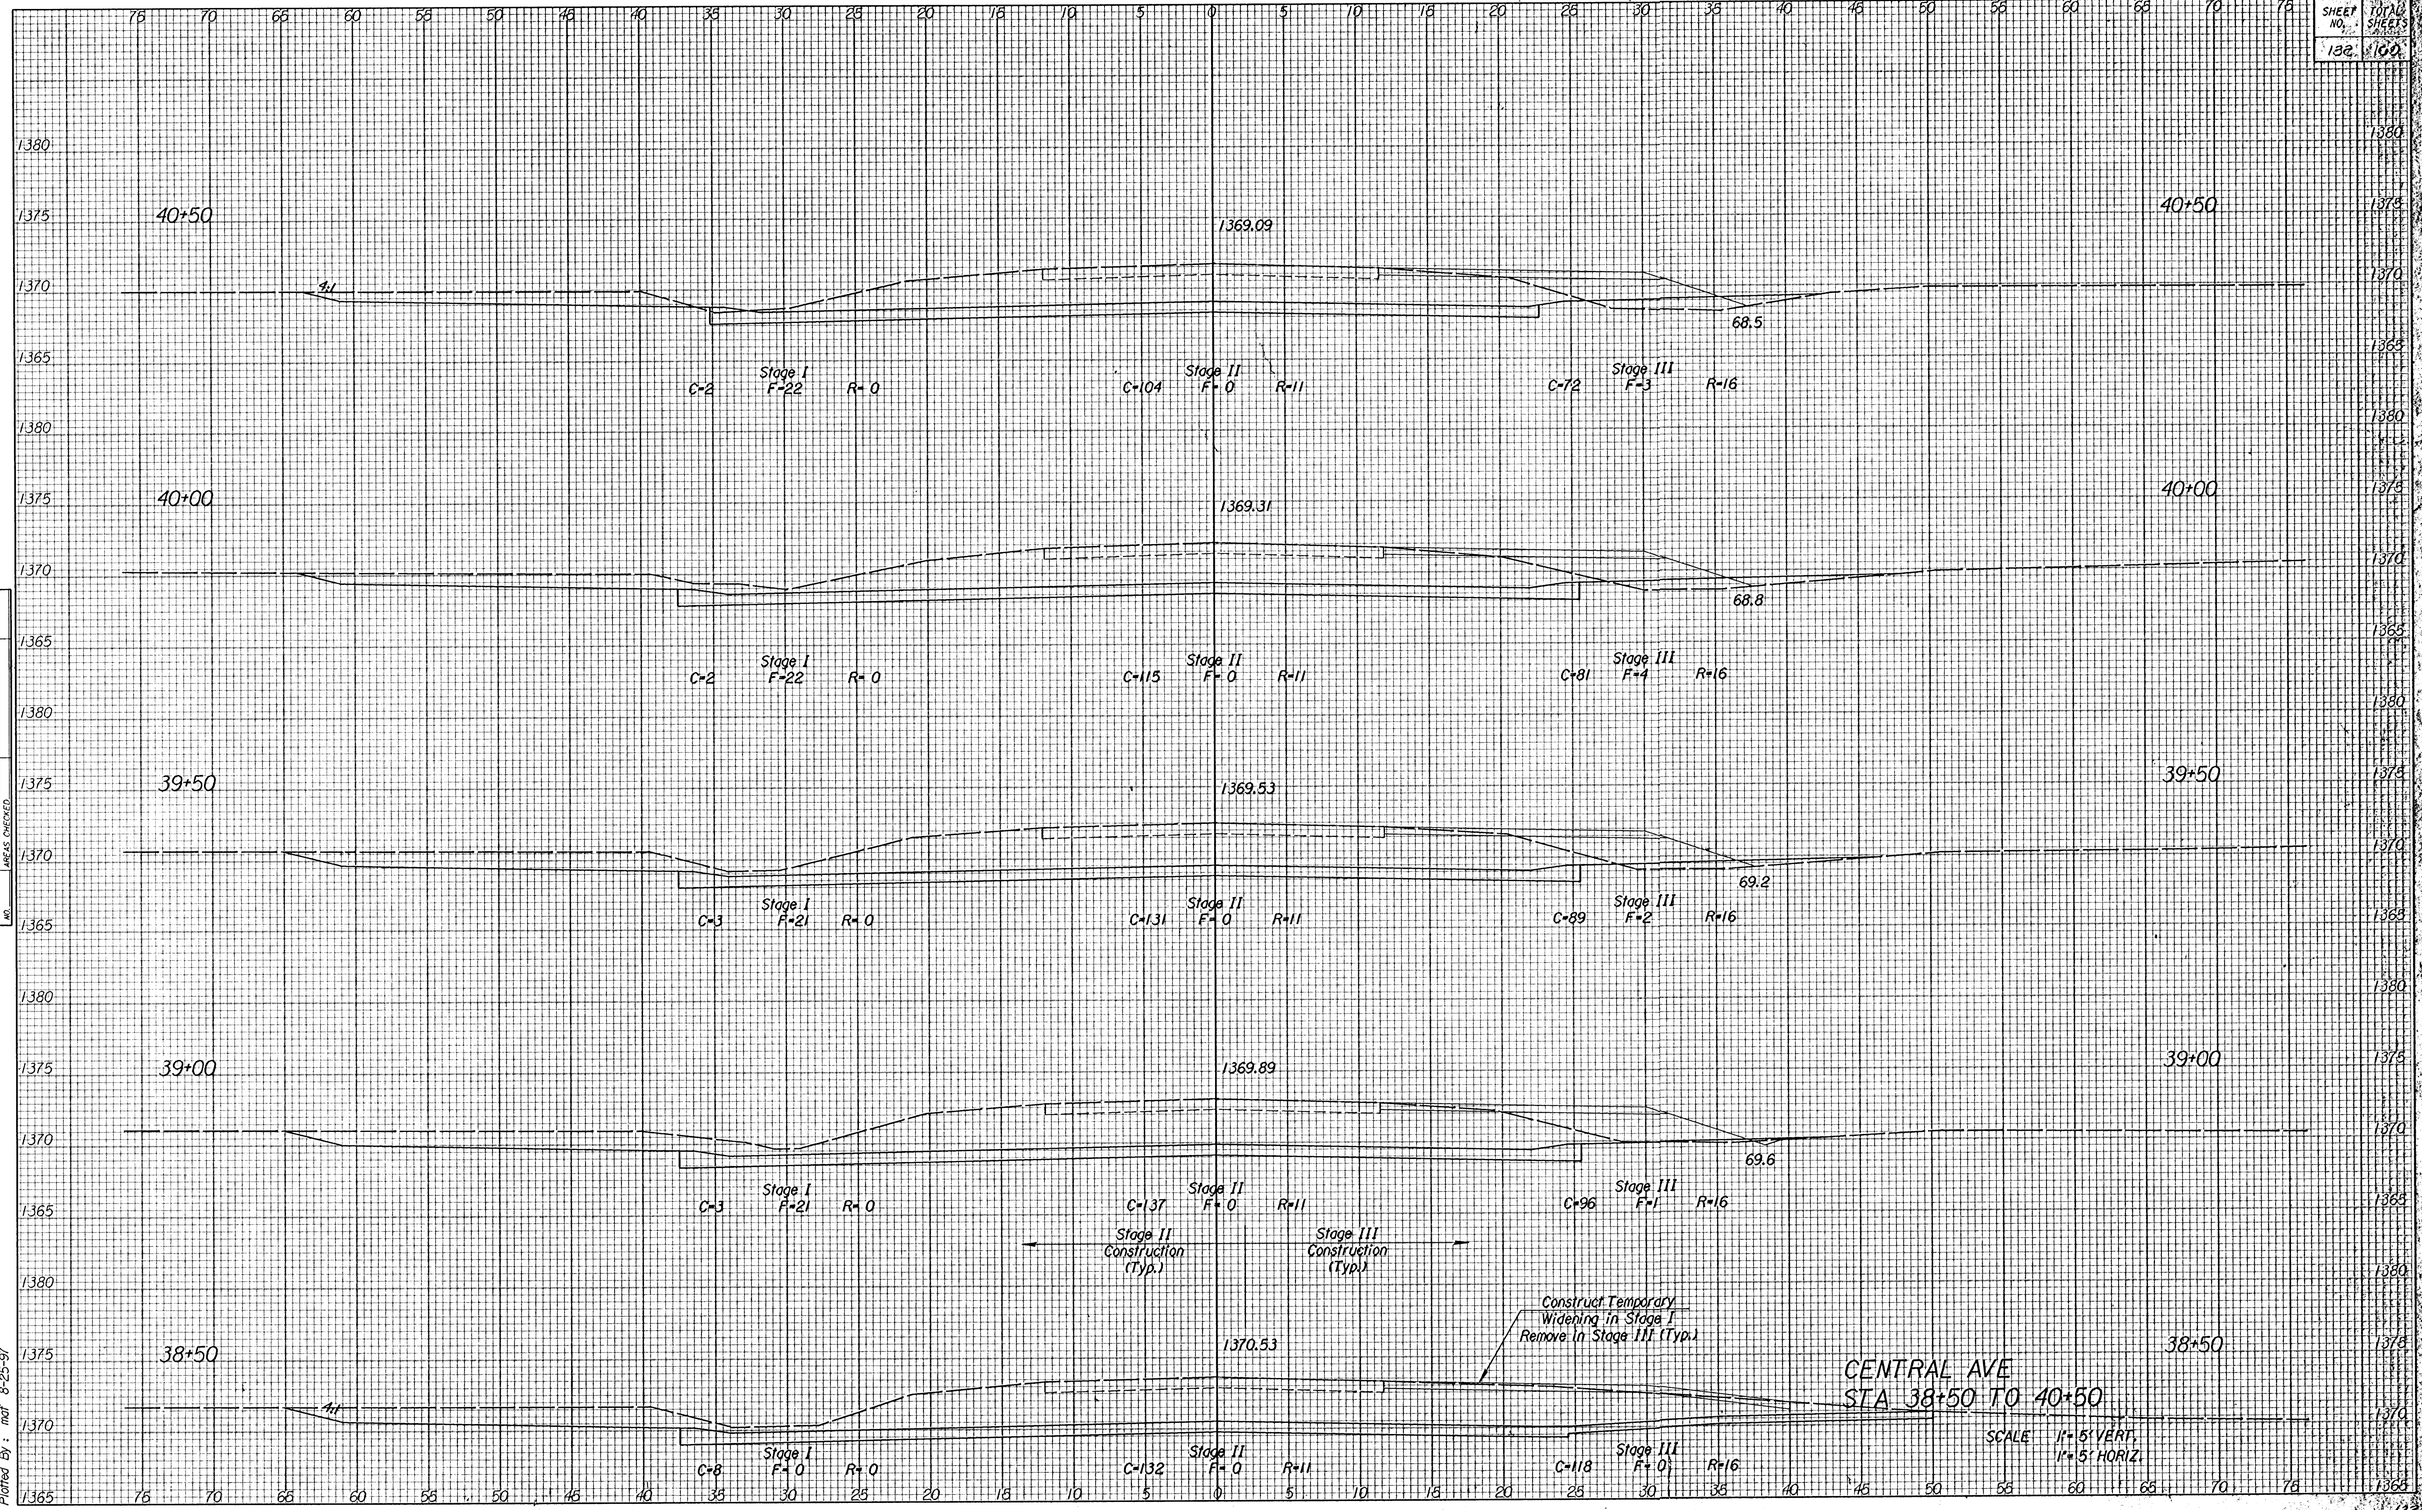


CENTRAL AVE
STA 38+50 TO 40+50

SCALE 1"=5' VERT.
1"=5' HORIZ.

NOTE BOOK TEMPLATE
NO. AREAS CHECKED

i:/1995/95297/002/xsec_cen.dgn
Drawn By : RMH
Plotted By : maf 8-25-97