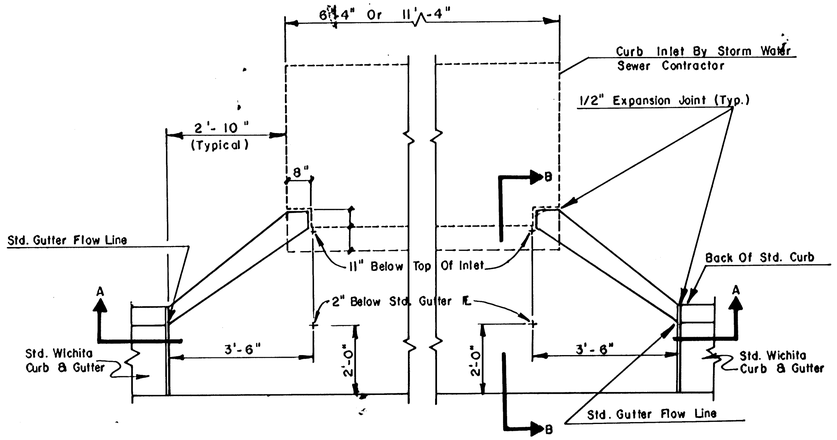

PLAN

TYPE IA INLET HOOKUP

(BY PAVING CONTRACTOR)

GENERAL NOTES

1. Use The Concrete Mix Specified For City Of Wichita Concrete Pavement. All Exposed Edges Shall Be Finished With An Edging Tool.
2. Type I A Inlet Hookup Will Be Paid Each Regardless Of Size.
3. Additional Curb & Gutter Construction Necessary To Connect Setback Inlet To Pavement Will Be Paid For At The Unit Price Bid For Each Inlet Hookup. (By Paving Contractor.)

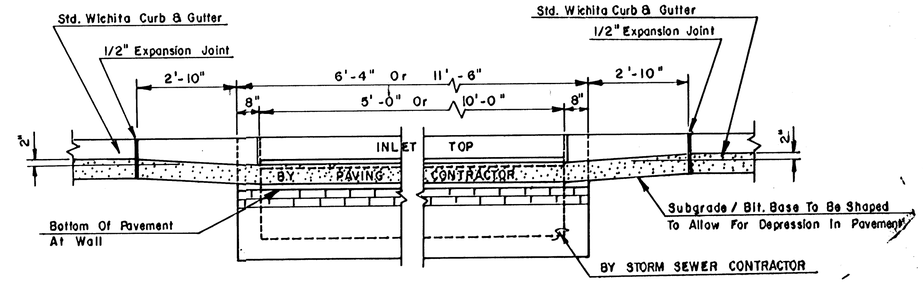

SECTION A · A

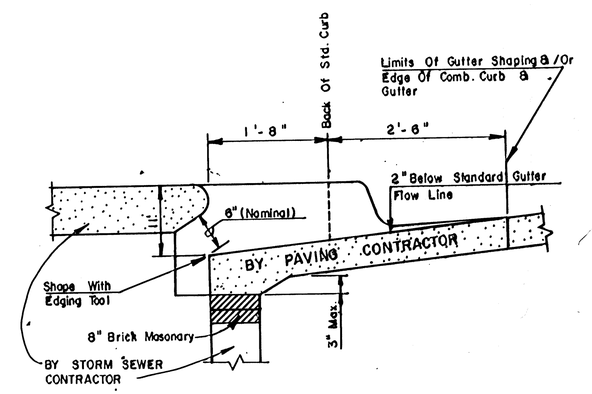

SECTION B · B

TYPE IA INLET HOOKUP DETAILS

Checked JWJ
Drawn by DLM
Checked by
Date April 7, 1989
Scale

MID-KANSAS ENGINEERING CONSULTANTS PA
3500 NORTH ROCK ROAD
BUILDING #600
WICHITA, KANSAS 67226
636-5669

ORIGINAL