

FHWA DESIGN NO.	STATE	PROJECT NO:	YEAR	SHEET NUMBER	TOTAL SHEETS
7	KANSAS	87 N-0099-01	1999	13	68

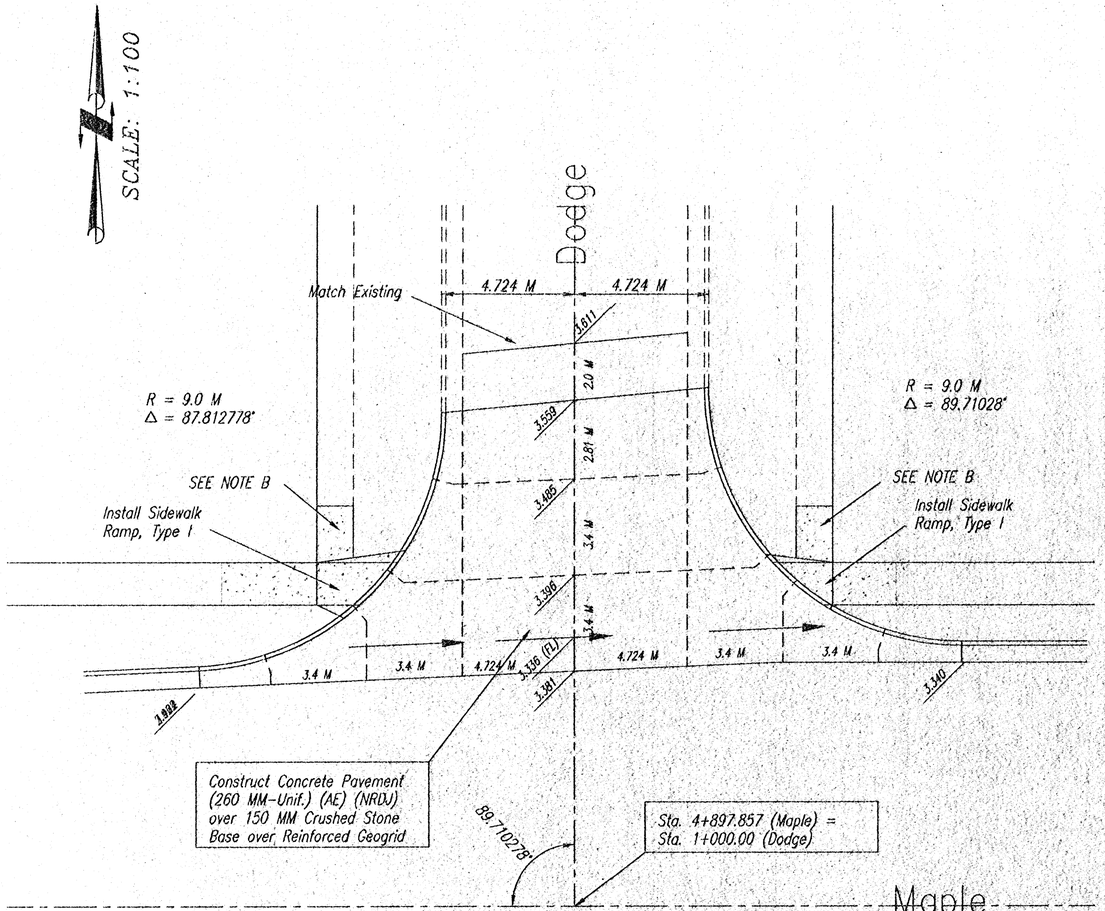

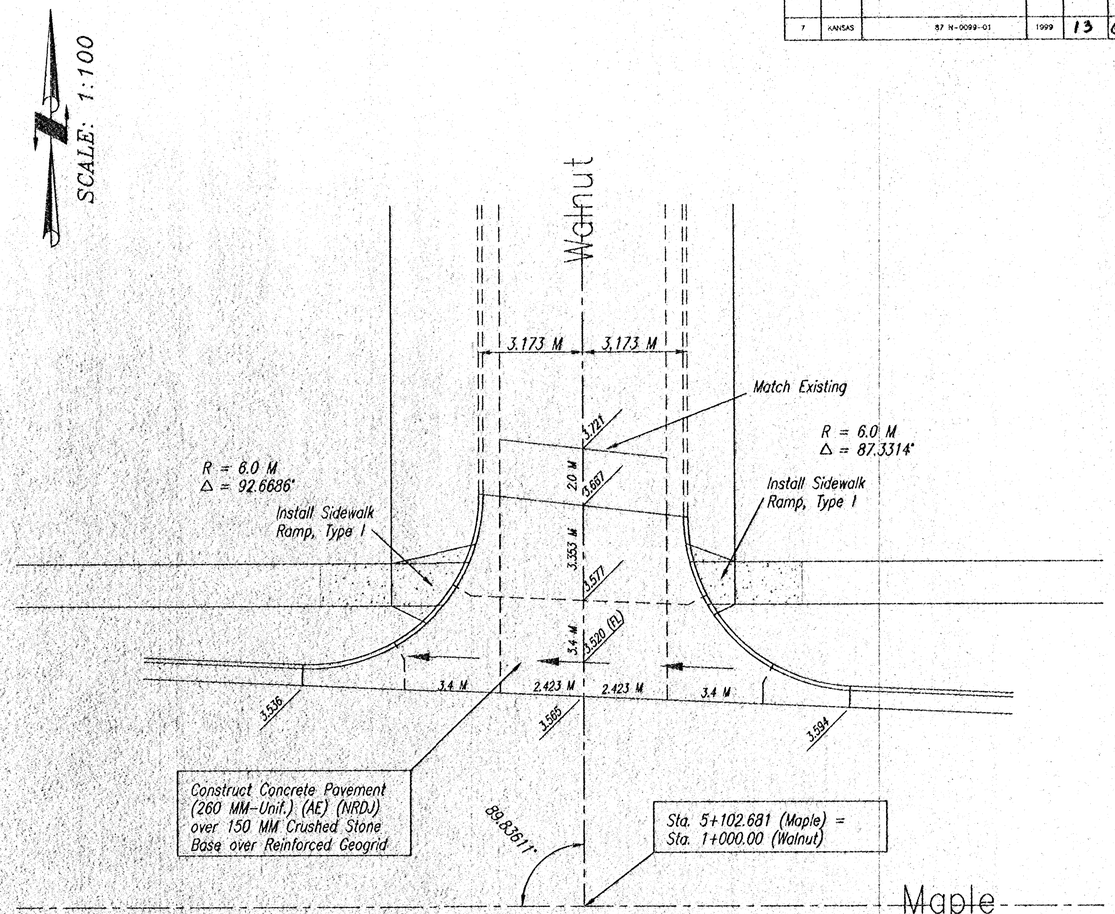

Note B: Remove Existing Sidewalk for 2.0 meters and Replace with Sidewalk (100MM) (AE)

INTERSECTION DETAILS

SCALE:	APPROVED:	DRAWN BY:
DATE:		CHECKED:
PROJECT NO:		SHEET NO.:

MUNICIPAL ENGINEERS, P.A.
254-LAURA, SUITE 201, WICHITA, KANSAS 67211
316-262-3842 (TEL.)
316-262-8634 (FAX)