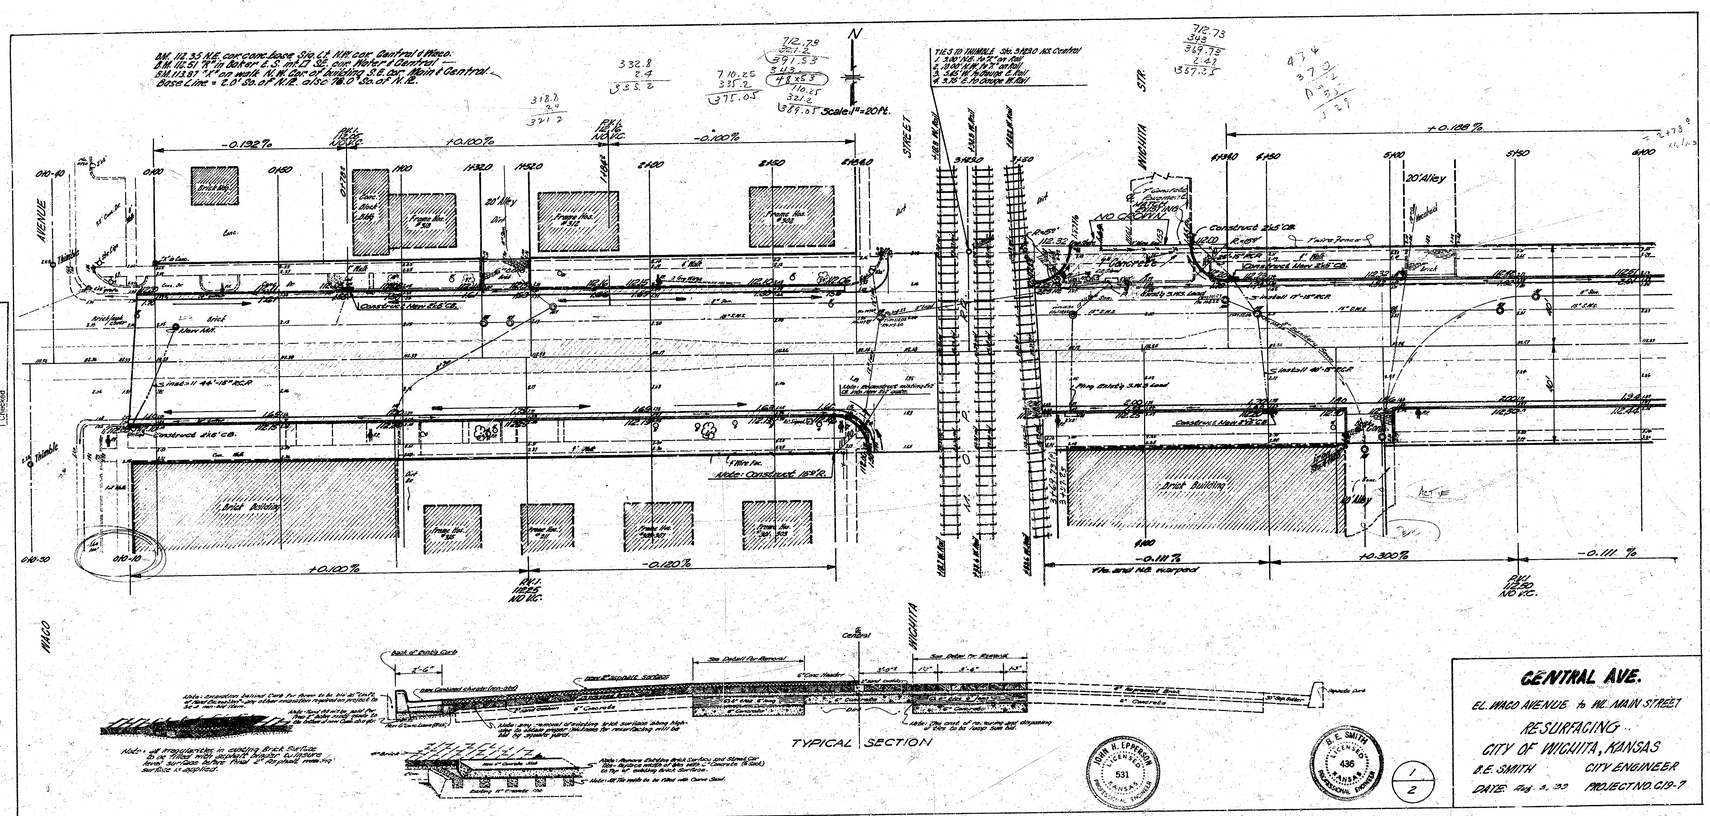
BM. 111.35 N.E. cor conc. base S/o L.R. N.W. cor. Central & Waco.
BM. 110.51 N. to Bench at S.S. into E. Sd. cor. Water & Central.
BM. 113.81 "T" on W. side N.W. cor. at building S.E. cor. Main & Central.
Base Line = E.O. So. of N.E. disc 718.0 So. of N.E.
Scale 1"=20Ft.
-0.132%
+0.100%
-0.100%
+0.100%
-0.120%
+0.100%
-0.111%
+0.300%
-0.111%
Brick Building
Frame Res.
Concrete Block Bldg.
Frame Res.
Frame Res.
Frame Res

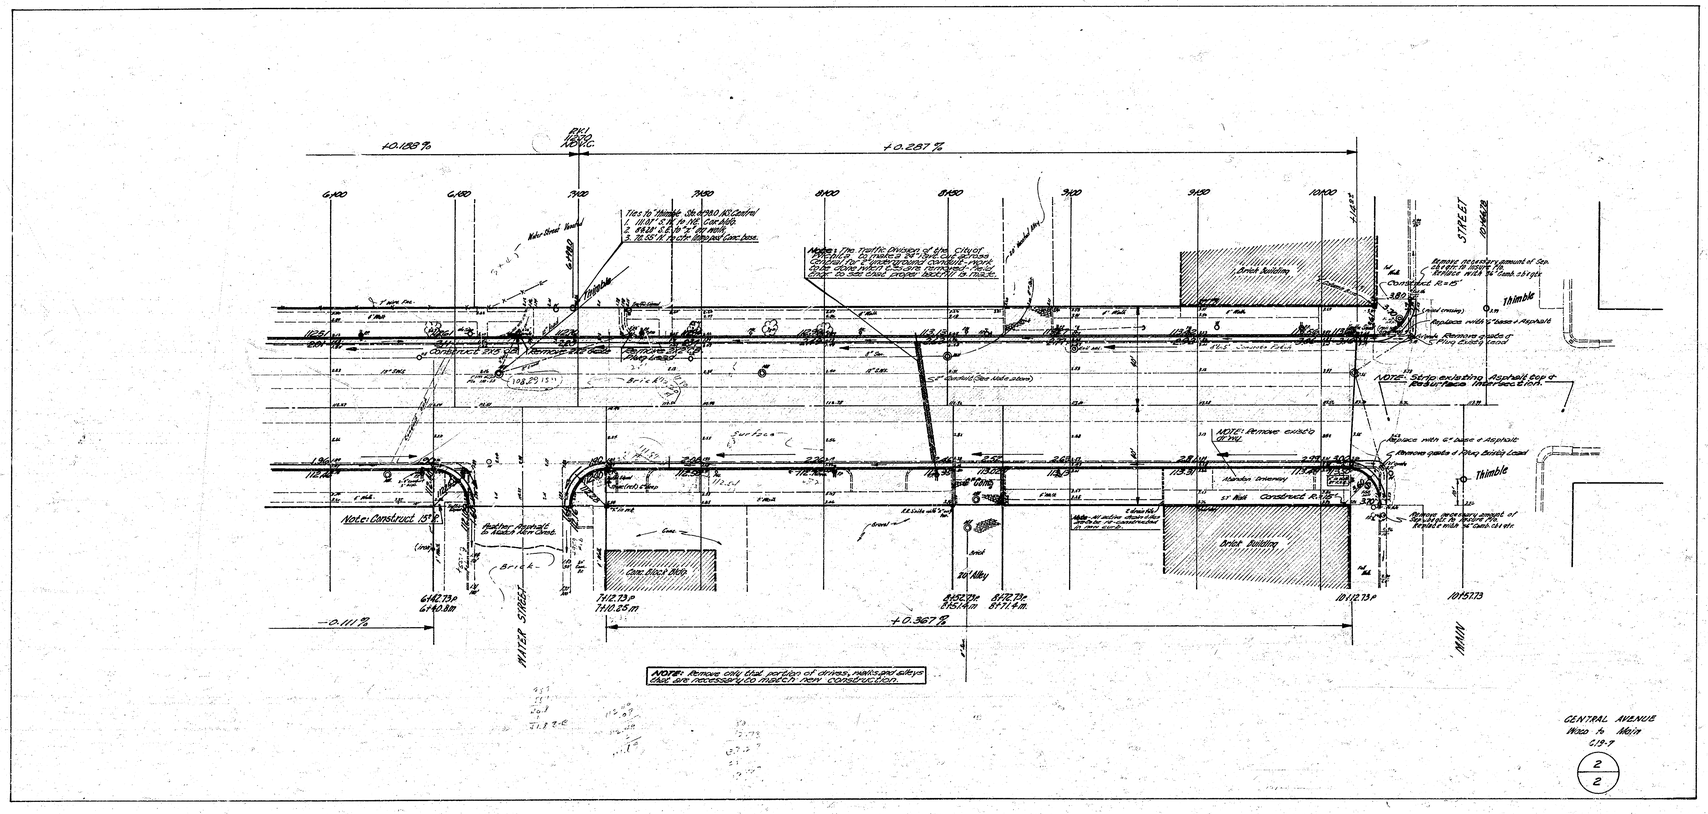
+0.188 %
+0.287 %
6+00
6+50
7+00
7+50
8+00
8+50
9+00
9+50
10+00
STREET
Tics to Thimble Sta 6+90.80, 80' Centre
1. 111.81' S.E. to NE. Cor. Bldg.
2. 98.29' S.E. to E. Cor. Bldg.
3. 78.65' N.E. to NE. Cor. Conc. Base.
Brick Building
Thimble
Replace with 6" base + Asphalt
NOTE: Remove existing Curb
Thimble
Construct 15" R.C.P.
Brick Building
Brick Building
Brick Building
Concrete Block Bldg.
Brick
Thimble
10+15.73
WATER STREET
MAIN
-0.111 %
+0.367 %
NOTE: Remove only that portion of drives, metal gratings & alleys that are necessary to install new construction.
CENTRAL AVENUE
Wood to Main
C.19-7
2
2

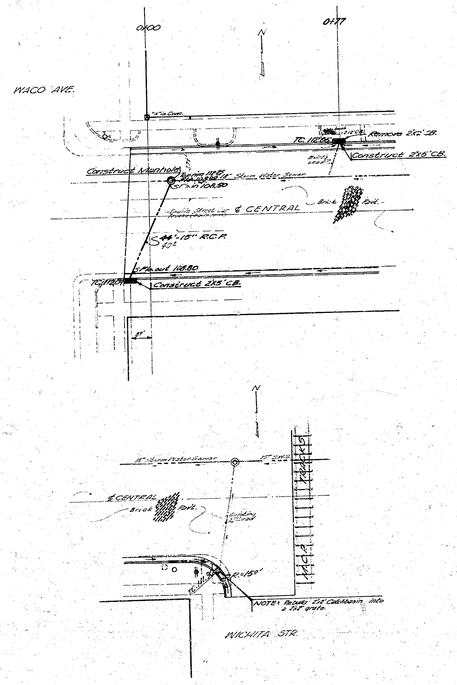
0+00
0+77
N
WACO AVE.
Remove 2'6" CB.
Construct 2'6" CB.
Construct Manhole
Construct 2'6" CB.