




DEETER #2433 GRATE

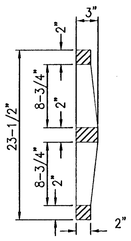



24" x 24" Frame and Grate Detail

NOTE: Grates shell be imprinted on the top surface with "CITY OF WICHITA" using letters at least 1" in height. Other marking methods may be approved by the engineer.

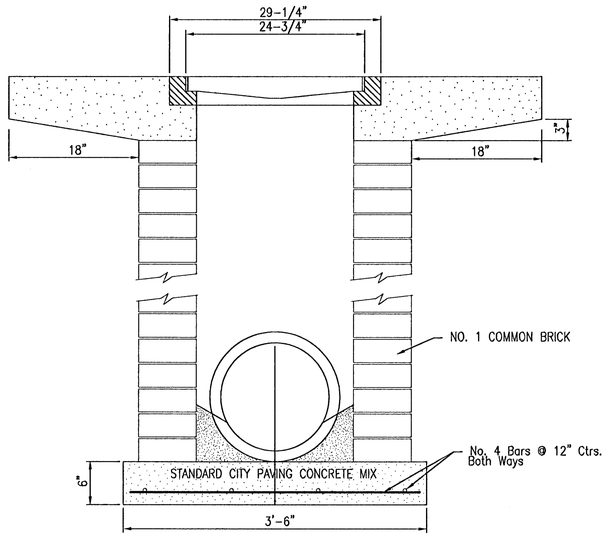


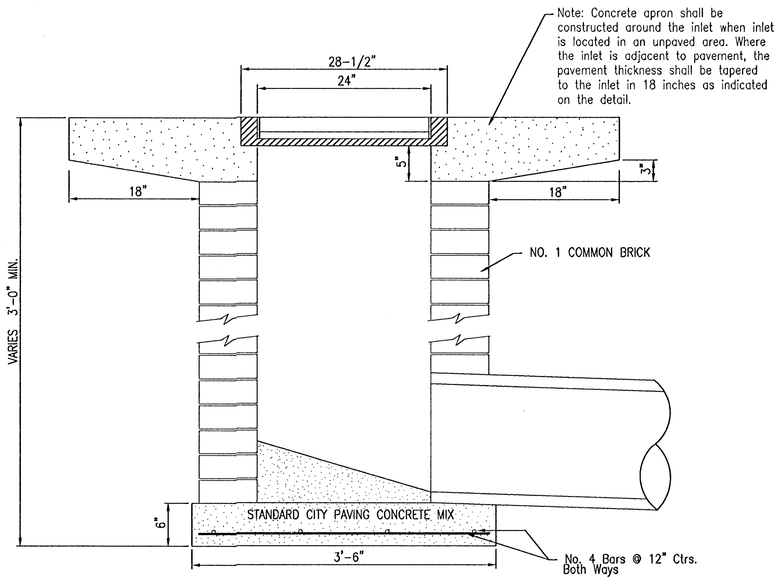

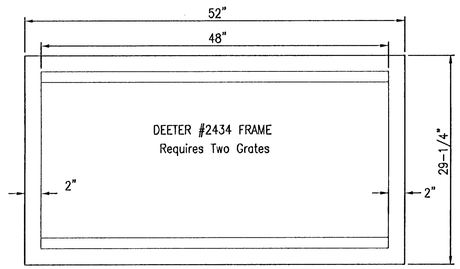

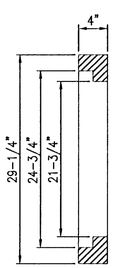

Double 24" x 24" Frame Detail

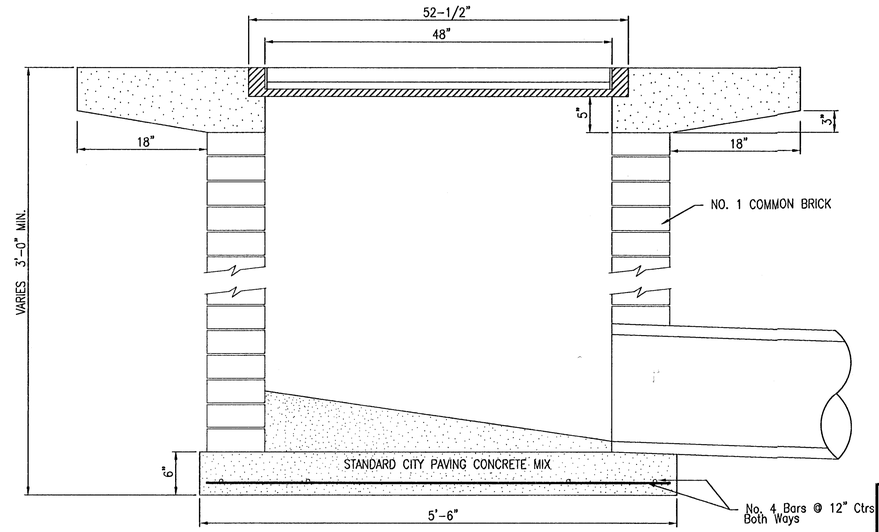

CITY OF WICHITA
PUBLIC WORKS
ENGINEERING

DROP INLET
2' X 2'/2' X 4'

CITY ENGINEER
JAMES L. ARMOUR, P.E., L.S.
ACTING

PROJECT NUMBER	OCA NUMBER	DATE
21047-02	-	7/06

CITY ENGINEER'S OFFICE
CITY HALL - SEVENTH FLOOR
455 NORTH MAIN STREET
WICHITA, KANSAS 67202-1620
(316) 268-4521
(316) 268-4174 FAX

DESIGN	DRAWN
C of W	C of W

SHEET
4 of 11

K:\21047-02\Plans\DRAINAGE PLANS\047-02-04-DROP-INLET.dwg
Plot Scale: 1=1
sphelps/ August 08, 2006-3:10 PM

DROPINLT.DWG