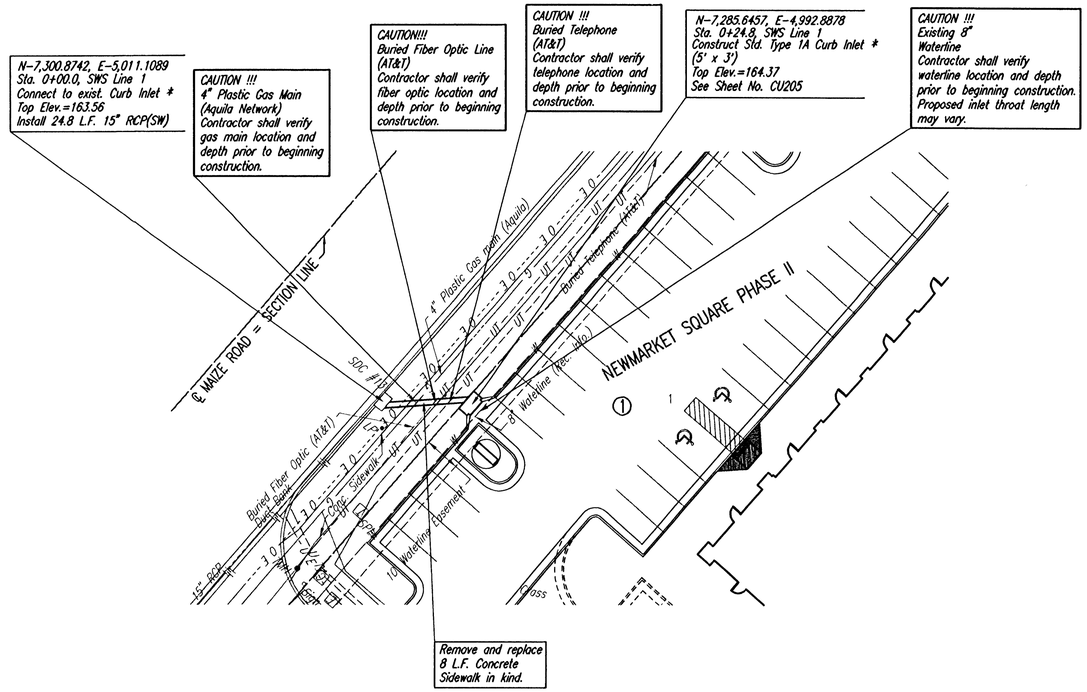

SCALE:

PLAN: LAT. & LONG. 0 20 40

PROFILE: HORIZ. SAME AS ABOVE

VERT.

* CUT OPENING IN WALL OF EXISTING INLET AND REMOVE FLOOR SHAPING AS NECESSARY. INSTALL NEW PIPE, CUT FLUSH WITH INSIDE WALL OF MANHOLE, AND GROUT IN PLACE WITH NON-SHRINK GROUT. INSTALL NEW FLOOR SHAPING.

ROD R. YOUNG LICENSED 11485 PROFESSIONAL ENGINEER 3/9/17

PLAN

	BY	DATE
CHECKED		
CHECKED		

PROFILE

	BY	DATE
CHECKED		
CHECKED		

SWS LINE NO. 1

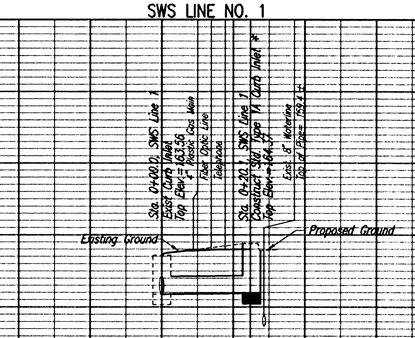

0+00 1+00

NEWMARKET SQUARE-PHASE 2
STORM WATER SEWER IMPROVEMENTS

SWS LINE NO. 1

JAMES L ARMOUR, P.E.- CITY ENGINEER
CITY OF WICHITA PRIVATE PROJECT NO. 1746 (PPS (607861)

Professional Engineering Consultants, P.A.
303 S. TOPEKA • WICHITA, KANSAS 67202
316-262-2691 • FAX 316-262-3003

Designed By	RRY
Drawn By	RFT
Job No.	35-07046-5054
Date	December 2006

Sheet CU204 of 9

Saved: 03-09-2007 11:36:08 AM by RFT
Xrefs: C:\2007\07046\BLOCK\SWSPR01.dgn, C:\2007\07046\BLOCK\07046-SWS-C-BLOCK15-SWSPR01
C:\2007\07046\BLOCK\07046-SWS-PLAN-PROFILE-SHEETS.dgn