
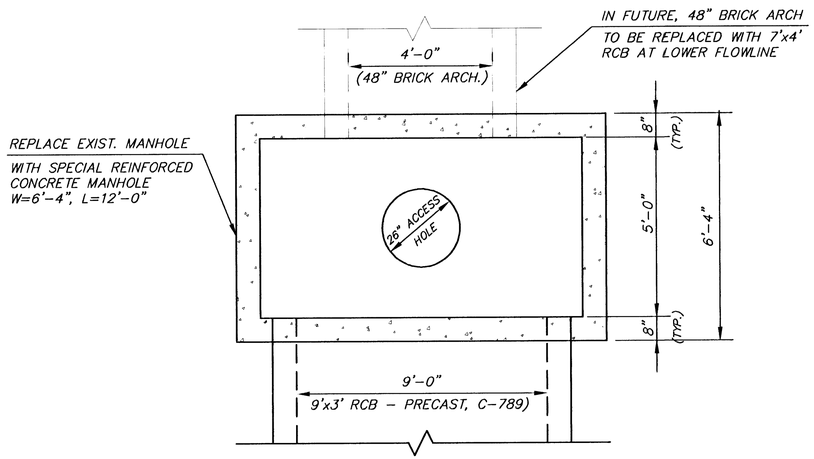


TOP

MURDOCK ST. - WEST SIDE W.D.C. MANHOLE

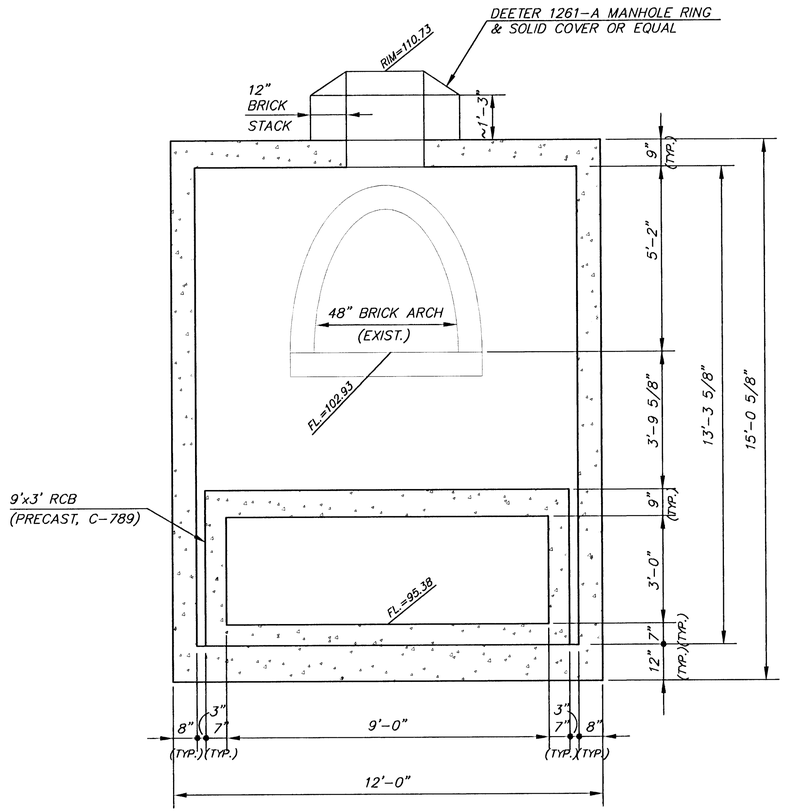

MANHOLE ELEVATION

LOOKING WEST - MURDOCK STREET

MID-KANSAS ENGINEERING
CONSULTANTS, INC.
411 N. WEBB ROAD
WICHITA, KS. 67206
316-684-9600

AREA "K" PART 2 - PHASE 1
WICHITA DRAINAGE CANAL
PROJECT NAME

9'x3' R.C.B. MANHOLE
SHEET TITLE

JNJ	MLW	JNJ
DESIGN BY:	DRAWN BY:	CHECKED BY:
JANUARY 1999	94011	32 / 64
DATE	JOB NO.	SHEET/OF

G:\CIVIL\AREA_K\94011\DETAILS\94101L8.DWG Tue Feb 09 09:10:48 1999 BY MLW
G:\CIVIL\AREA_K\94011\DETAILS\94101L8.PWG 2-3-99 11:27:05 am EST