

MASTER PROJECT PLANT LIST

KEY	QTY.	COMMON NAME	BOTANICAL NAME	SIZE	CONDITION
LARGE DECIDUOUS TREES					
ABM	12	'AUTUMN BLAZE' MAPLE	Acer x freemanii 'Autumn Blaze'	2" to 2 1/2" cal.	Balled-in-Burlap
BC	18	BALD CYPRESS	Taxodium distichum	2" to 2 1/2" cal.	Balled-in-Burlap
GLW	3	GLOBE WILLOW	Salix alba	2" to 2 1/2" cal.	Balled-in-Burlap
SWG	9	SWEETGUM	Liquidambar styraciflua	2" to 2 1/2" cal.	Balled-in-Burlap
SMALL TO MEDIUM DECIDUOUS TREES					
ADC	9	'ADAMS' CRAB	Malus 'Adams'	1 1/2" to 2" cal.	Balled-in-Burlap
AM	66	'FLAME' AMUR MAPLE	Acer ginnala 'Flame'	1 1/2" to 2" cal.	Balled-in-Burlap
CRC	31	CANADA RED CHERRY	Prunus virginiana Canada Red ('Shubert')	1 1/2" to 2" cal.	Balled-in-Burlap
ERB	76	EASTERN REDBUD	Cercis canadensis	1 1/2" to 2" cal.	Balled-in-Burlap
HRB	6	'HERITAGE' RIVER BIRCH	Betula nigra 'Heritage' (Clump Form)	15' (height)	Balled-in-Burlap (Clump)
PFC	45	'PRAIRIEFIRE' CRAB	Malus 'Prairiefire'	1 1/2" to 2" cal.	Balled-in-Burlap
STC	37	'SUGAR TYME' CRAB	Malus 'Sugar Tyme'	1 1/2" to 2" cal.	Balled-in-Burlap
WHT	17	WASHINGTON HAWTHORN	Crataegus phaenopyrum	1 1/2" to 2" cal.	Balled-in-Burlap
WRB	60	WHITE REDBUD	Cercis canadensis 'Alba'	1 1/2" to 2" cal.	Balled-in-Burlap
EVERGREEN TREES					
PNP	42	PINYON PINE	Pinus cembroides	5'	Balled-in-Burlap
TURFGRASS					RATE
TURF	18.5 ACRES	BERMUDAGRASS	Cynodon 'Guymon', 'Cheyenne', or 'Midlawn'	SEED	3 lbs/1000 SF

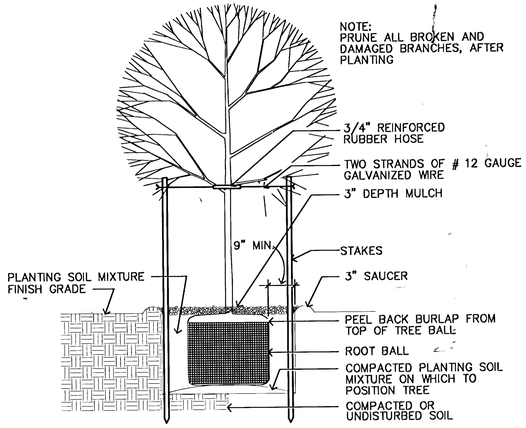


1 SD-1 DECIDUOUS TREE PLANTING DETAIL

NOT TO SCALE

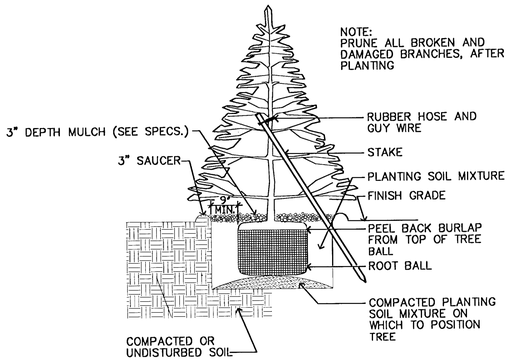


2 SD-1 EVERGREEN TREE PLANTING DETAIL

NOT TO SCALE

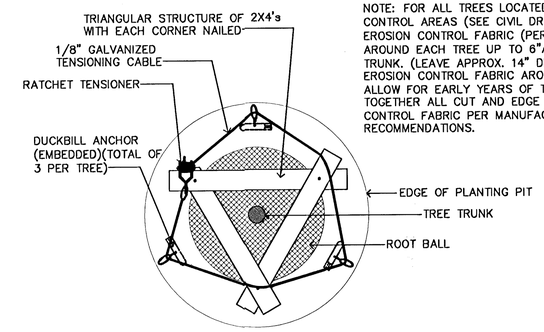

NOTE: FOR ALL TREES LOCATED WITHIN EROSION CONTROL AREAS (SEE CIVIL DRAWINGS), INSTALL EROSION CONTROL FABRIC (PER CIVIL DRAWINGS) AROUND EACH TREE UP TO 6"AWAY FROM TREE TRUNK. (LEAVE APPROX. 14" DIAMETER OPENING IN EROSION CONTROL FABRIC AROUND EACH TREE TO ALLOW FOR EARLY YEARS OF TREE GROWTH). PIN TOGETHER ALL CUT AND EDGE SEAMS IN EROSION CONTROL FABRIC PER MANUFACTURER'S RECOMMENDATIONS.

TOP VIEW

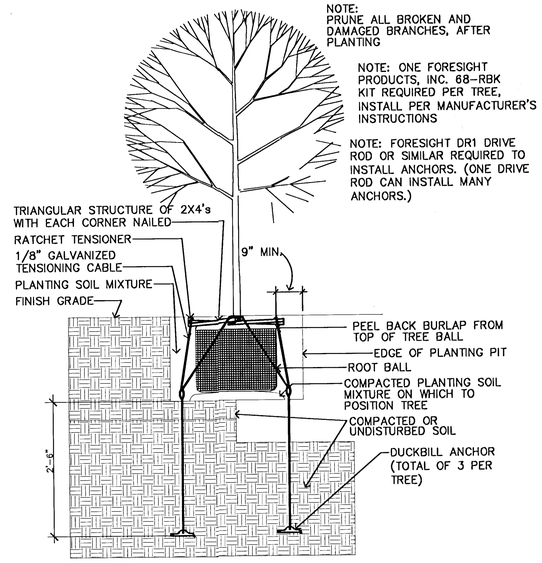

3 SD-1 DUCKBILL ANCHORED TREE PLANTING DETAIL

NOT TO SCALE

NO	DATE	REVISIONS	BY	APP'D
3				
2				
1				

CITY OF WICHITA

SITE DETAILS
SD-1

SHEET NO. OF	SCALE	APP'D	
DESIGNED	DETAILED	QUANTITIES	TRACED
DESIGN CK.	DETAIL CK.	QUAN CK.	TRACE CK.

REGISTERED LANDSCAPE ARCHITECT THOMAS D. MONTGOMERY 161 STATE OF KANSAS
2.9.99

GossenLivingston