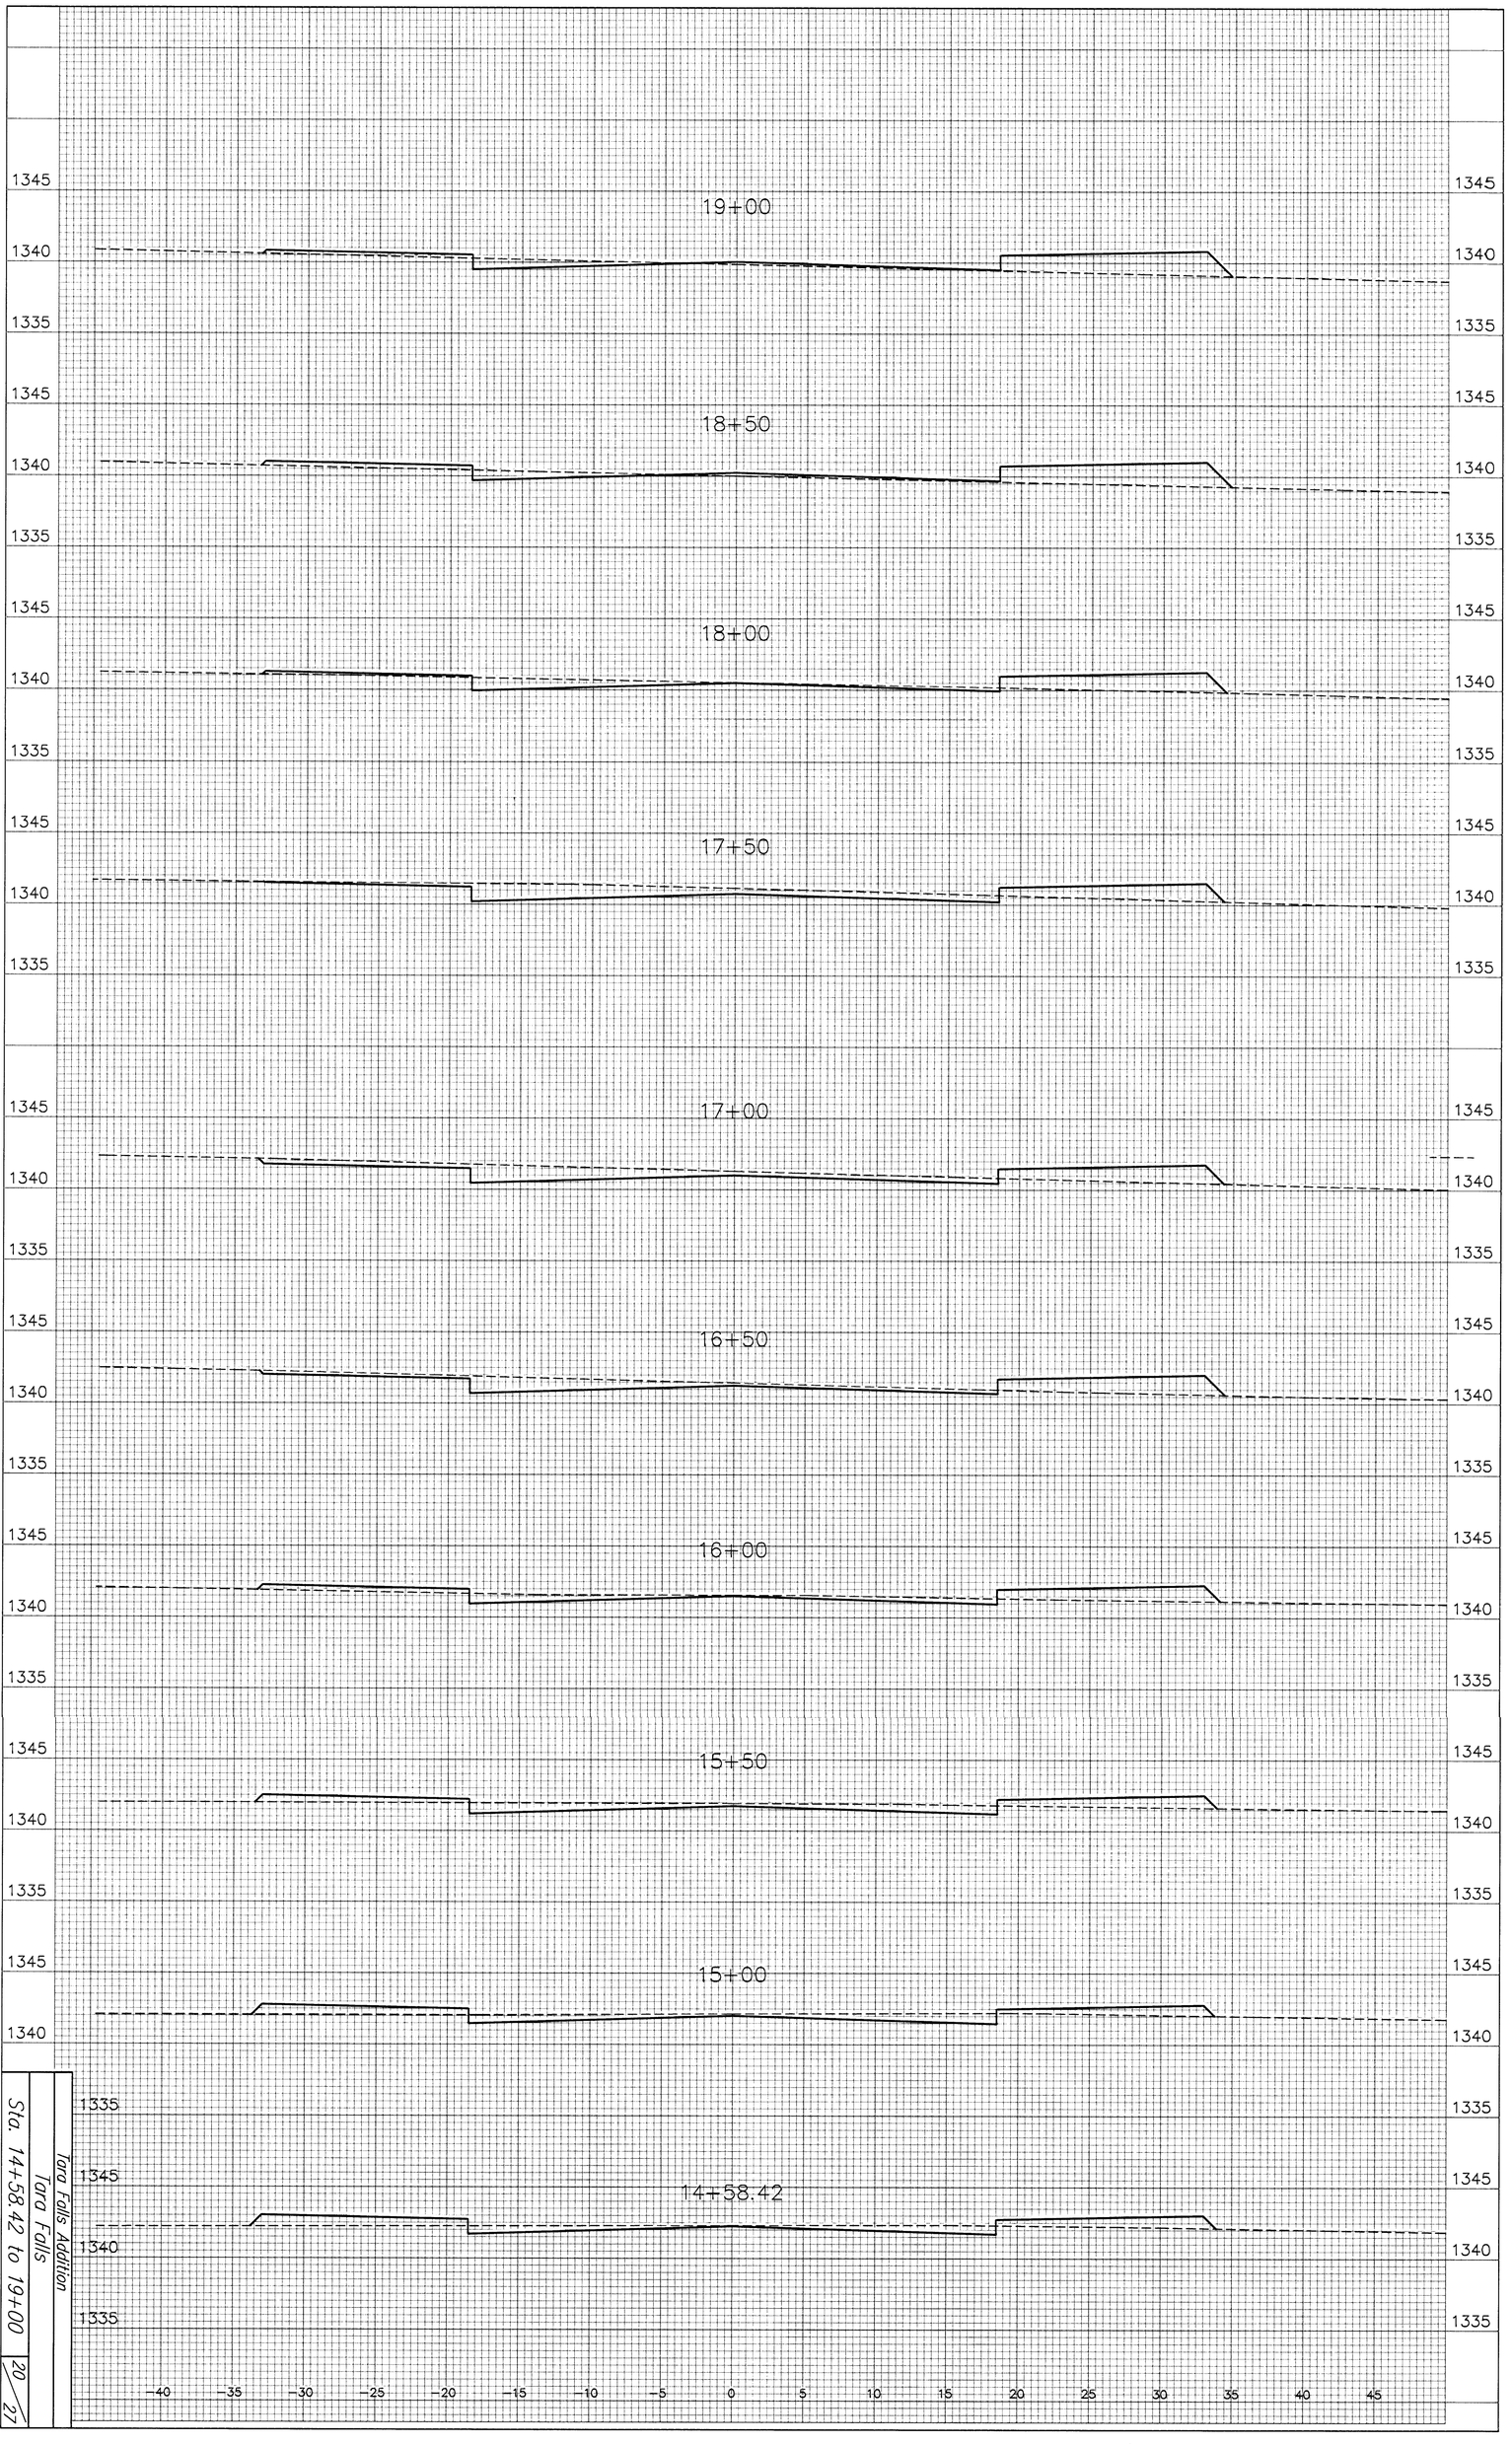



Tara Falls Addition

Tara Falls

Sta. 14+58.42 to 19+00