

BENCHMARK:
C.O.W. benchmark, SE corner of intersection of Hydraulic & 43rd St. S. 25.5' E and 35' S of centerline.
Elev. = 84.99 City Datum

Scale: 1" = 20'
• = Iron

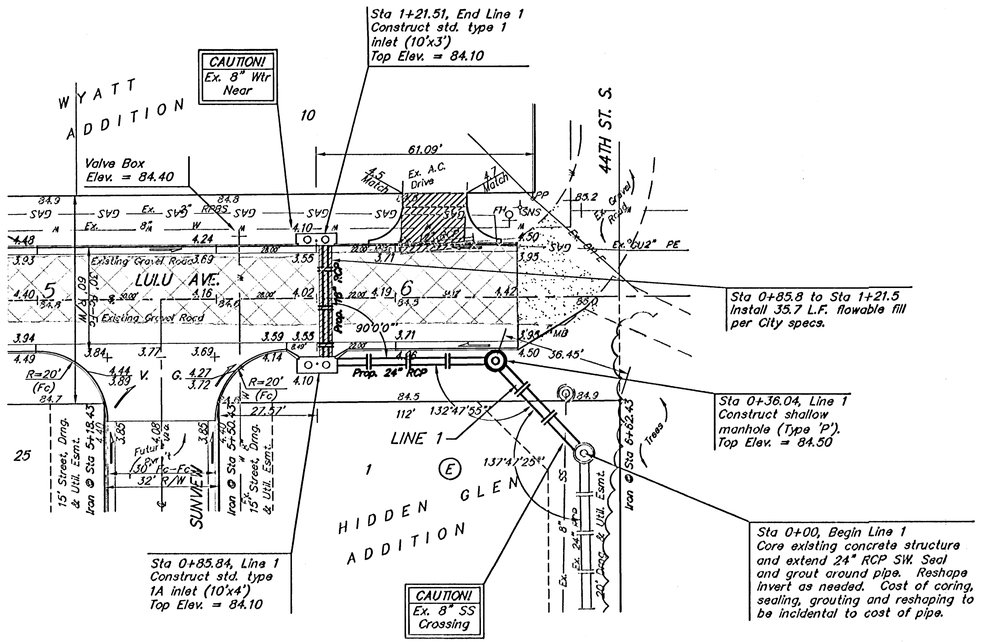

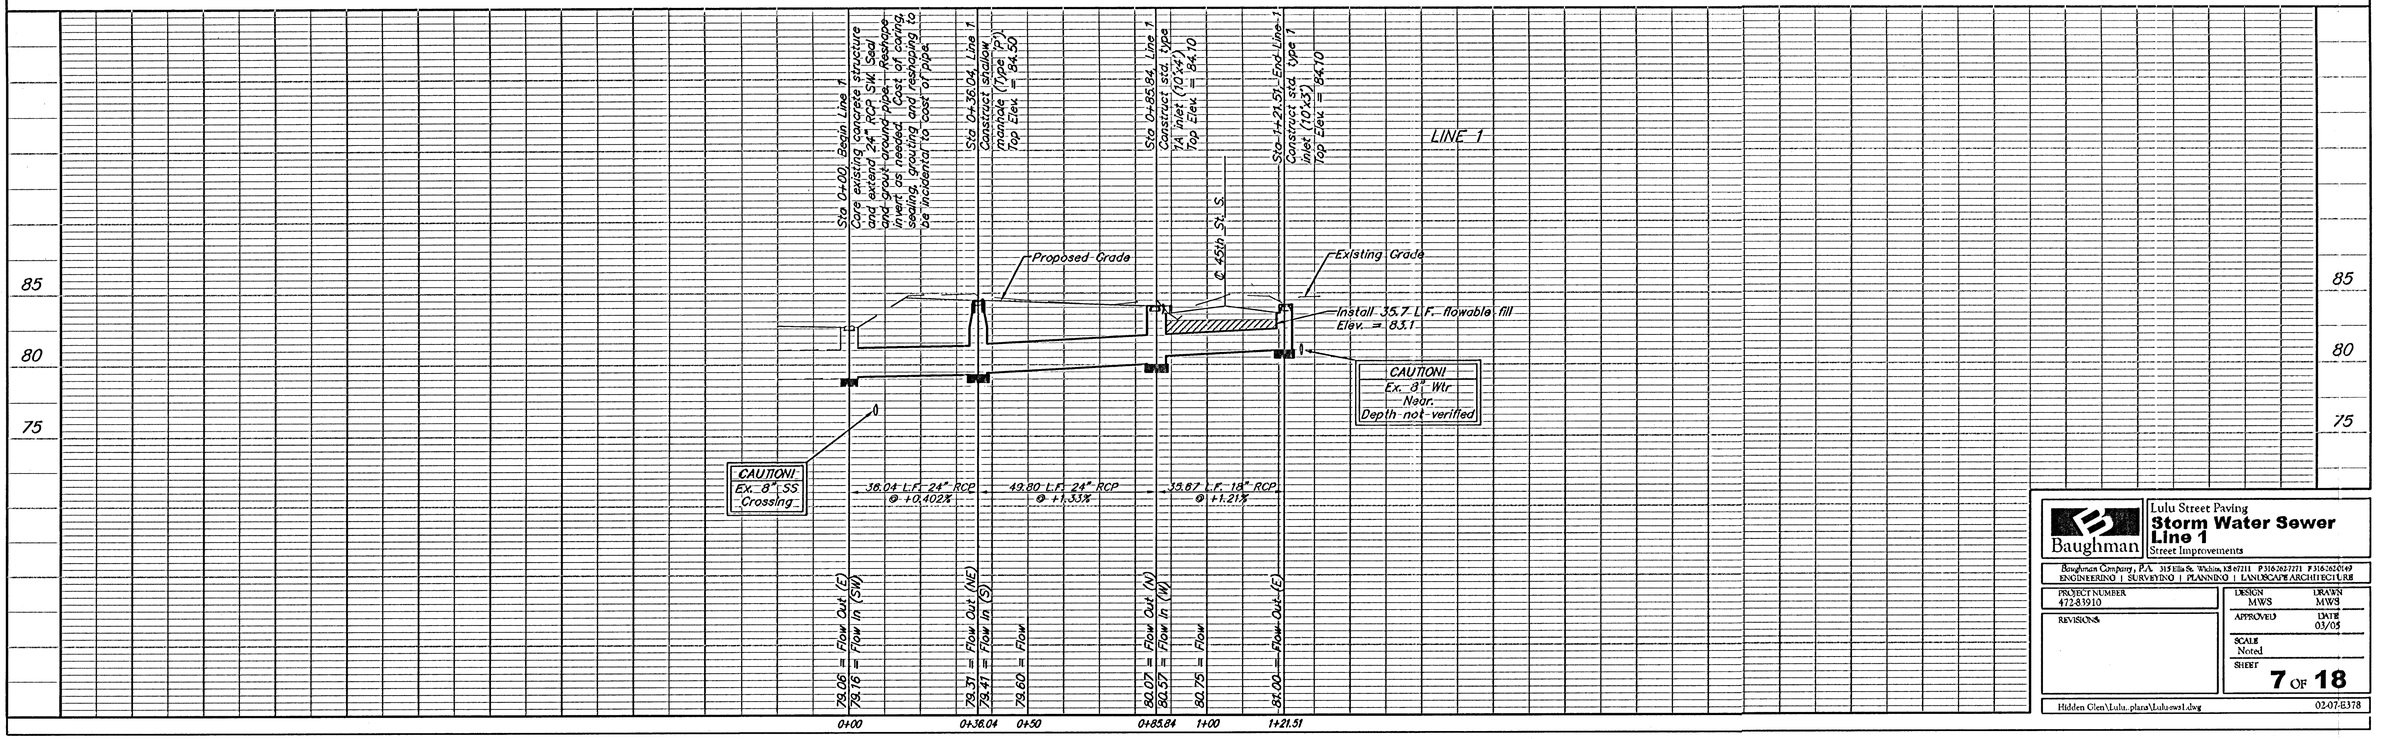

Baughman

Lulu Street Paving
Storm Water Sewer Line 1
Street Improvements

Baughman Company, P.A. 315 Ella St. Wichita, KS 67211 P 316.263.7721 F 316.263.0149
ENGINEERING | SURVEYING | PLANNING | LANDSCAPE ARCHITECTURE

PROJECT NUMBER	DESIGN	DRAWN
472-83910	MWS	MWS
REVISIONS	APPROVED	DATE 03/05
	SCALE Noted	
	SHEET 7 OF 18	

Hidden Glen\Lulu_plans\Lulusew1.dwg 02-07-8378