
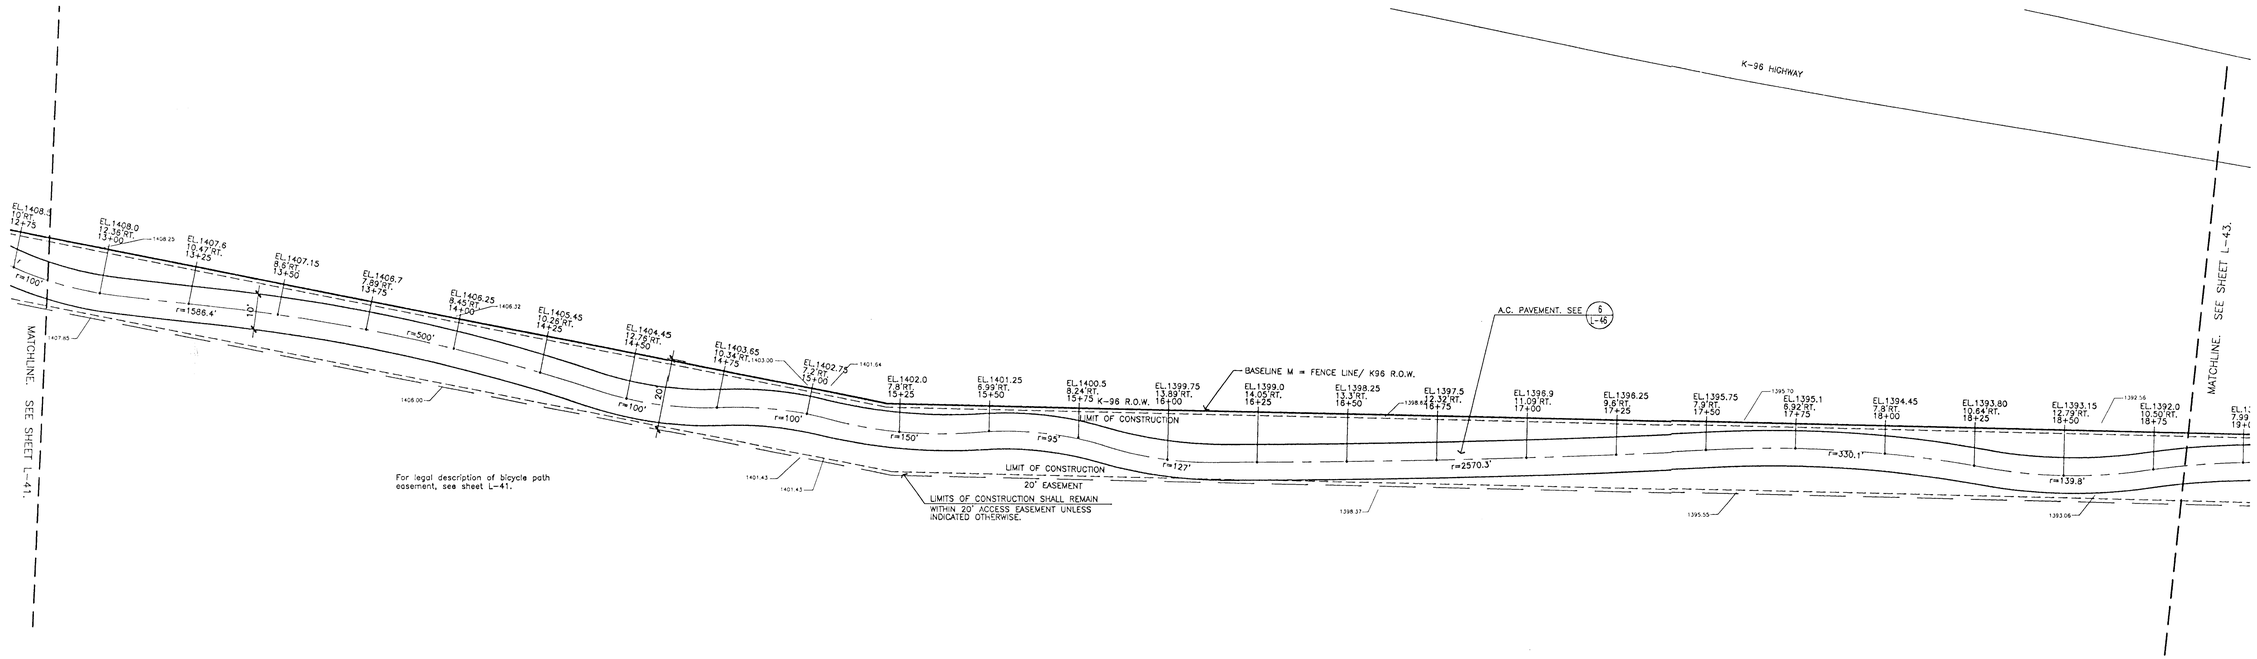



## LAYOUT PLAN

**SCALE: 1" = 20'-0"**

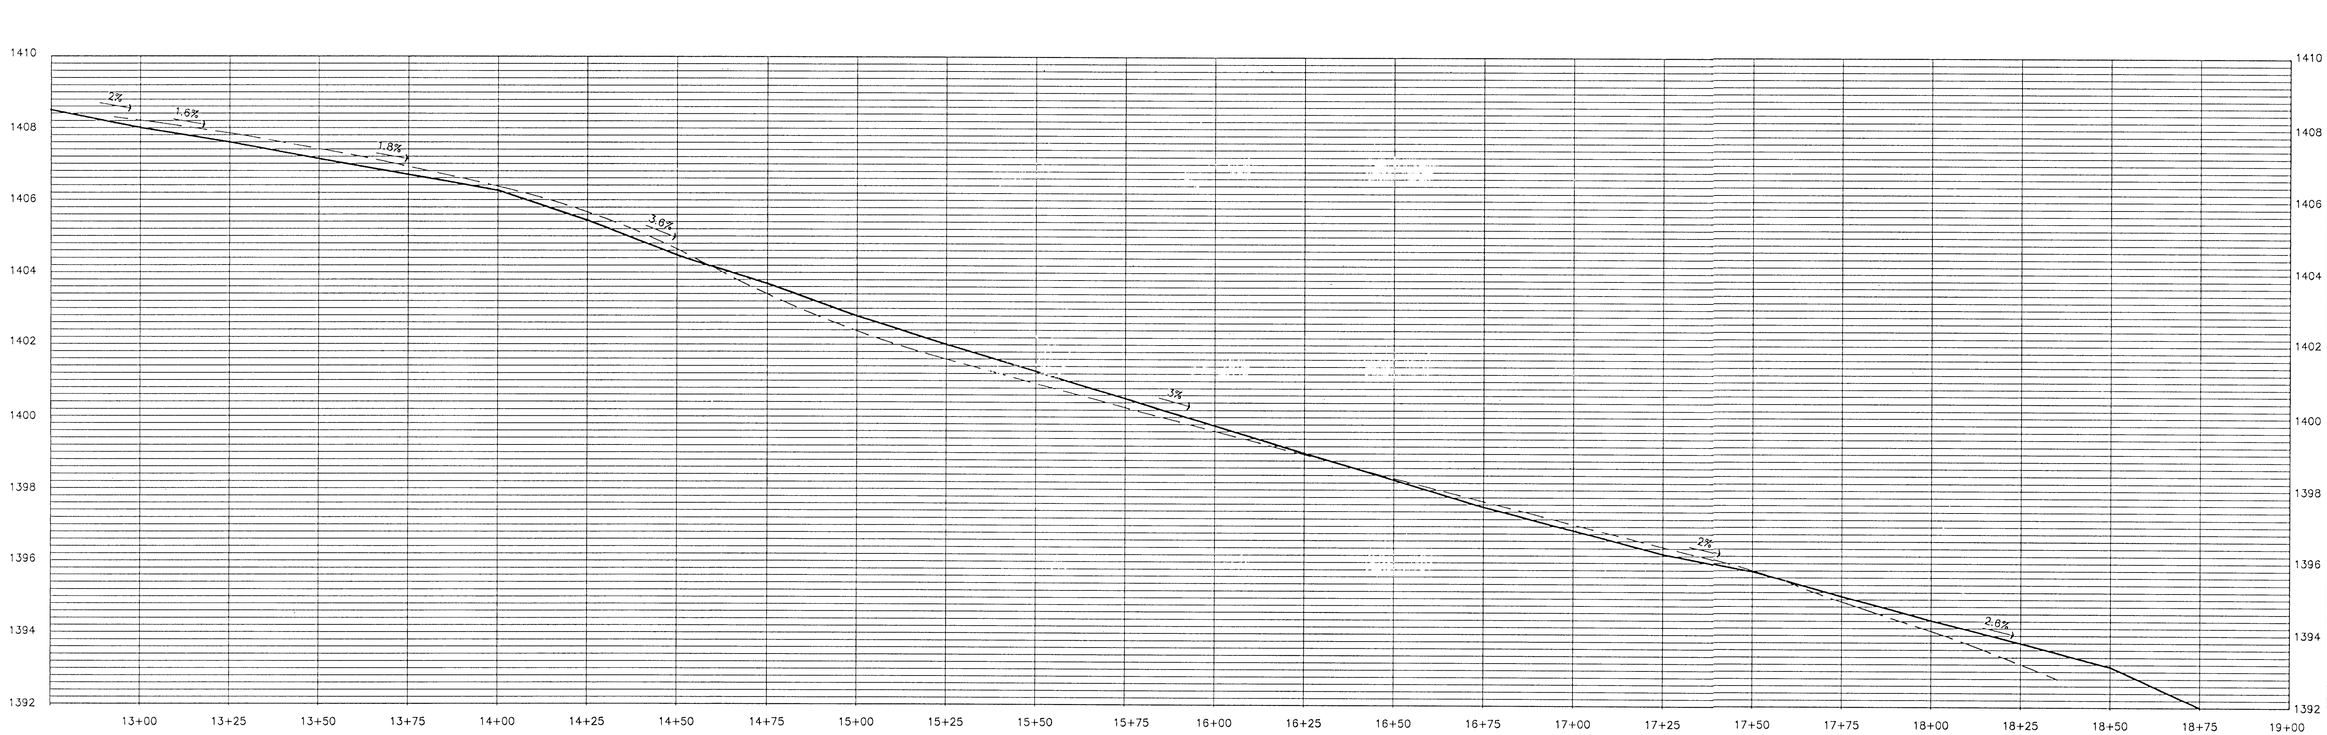


## PROFILE

**HORIZONTAL SCALE: 1" = 20'-0"**
**VERTICAL SCALE: 1" = 2'-0"**

Wilson Darnell Mann PA
architecture site planning interiors
105 N. Washington Wichita, Kansas 67202 316-262-4700

REGISTERED LANDSCAPE ARCHITECT
LEE M. EVANS
438
STATE OF KANSAS

COPYRIGHT © 1994
Wilson Darnell Mann, PA

prints issued
5/1/95 FIELD CHECK
11/3/95 OFFICE CHECK
5/10/96 OFFICE CHECK
10/15/96 CONST.
3/5/97 FINAL CHECK

WDM no. 93242

drawn WDM check LME

BIKE PATH
WICHITA, KANSAS

PLAN & PROFILE

L-42
44 of 60