

FHWA REGION NO.	STATE	PROJECT NO.	YEAR	SHEET NO.	TOTAL SHEETS
7	KANSAS	BRTE-0073-01	1997	64	66

NOTES:
1) Temporary Slope Drain and Temporary Berm may be used on either project foreslopes or project backslopes.
2) Discharge of Slope Drains shall be into stablized ditch or area, or into Sediment Basin.
3) Pipe shall be secured in place as approved by Engineer.

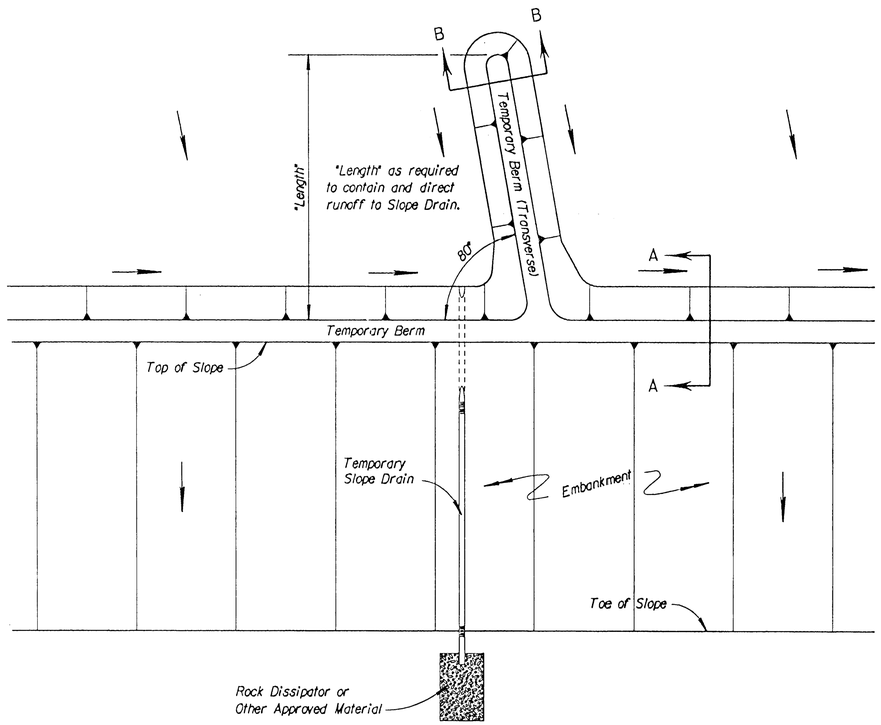


TYPICAL PLAN VIEW OF TEMPORARY BERM AND TEMPORARY SLOPE DRAIN

NO SCALE

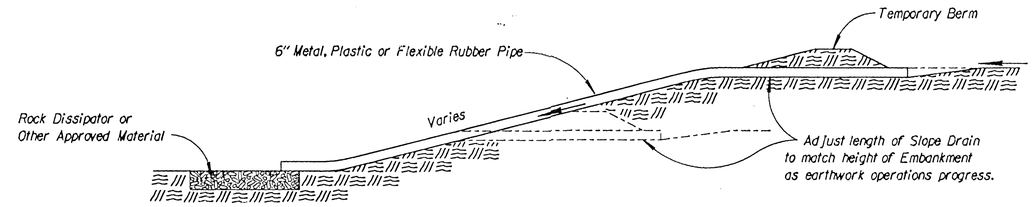


TYPICAL PROFILE OF TEMPORARY SLOPE DRAIN

NO SCALE

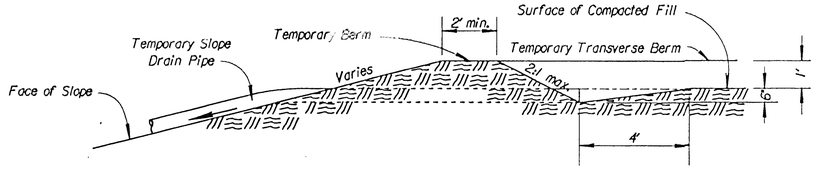

SECTION A-A

NO SCALE

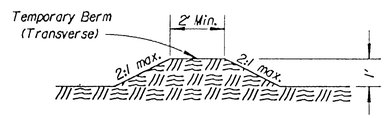


SECTION B-B


NO SCALE

TYPICAL PROFILE OF TEMPORARY BERM

NO SCALE

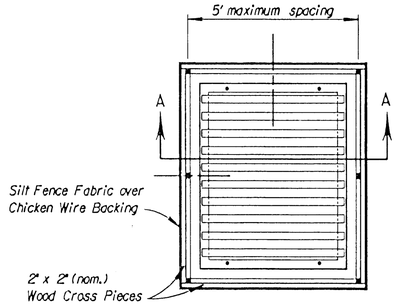


PLAN

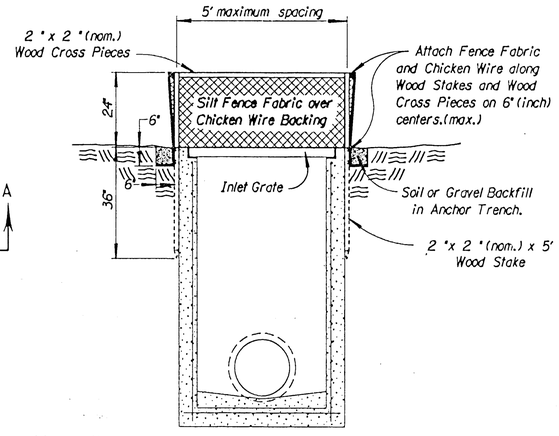


SECTION A-A

TEMPORARY MEDIAN INLET SEDIMENT BARRIER

NO SCALE

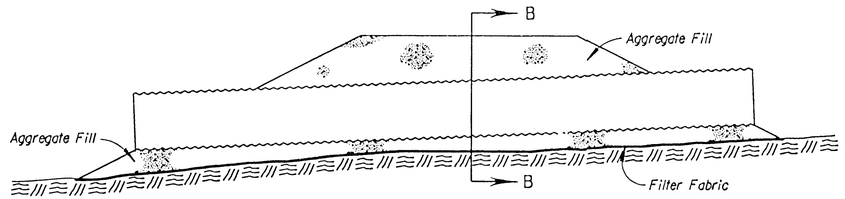

SECTION A-A

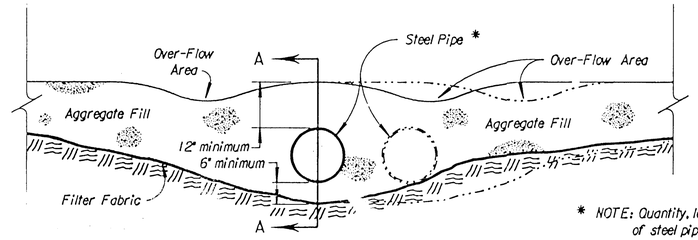

SECTION B-B

* NOTE: Quantity, length and diameter of steel pipe to be determined by design flow calculations.

TEMPORARY ST 'EAM CROSSING

NO S ALE

NO.	DATE	REVISIONS	BY	APP'D
3				
2				
1				

KANSAS DEPARTMENT OF TRANSPORTATION

TEMPORARY PROJECT WATER POLLUTION CONTROL

TEMPORARY SLOPE DRAIN, STREAM CROSSING, MEDIAN INLET SEDIMENT BARRIER

STD. NO. LA852C

F.H.W.A. APPROVAL 5-11-95		APP'D	Richard D. Ross
DESIGNED WCL	DETAILED DEL	QUANTITIES DEL	TRACED DEL
DESIGN CK. RDR	DETAIL CK. WCL	QUANT.CK.	TRACE CK. WCL

ross
/usr5/ross/refstds/la852c.dgn View- PLOT 1
5-SEP-1995 10:32