
PROJECT NO.	YEAR	SHEET NO.	TOTAL SHEETS
35-05059-000		21	22

NOTE BOOK	TEMPLATE
NO	AREAS
	AREAS CHECKED

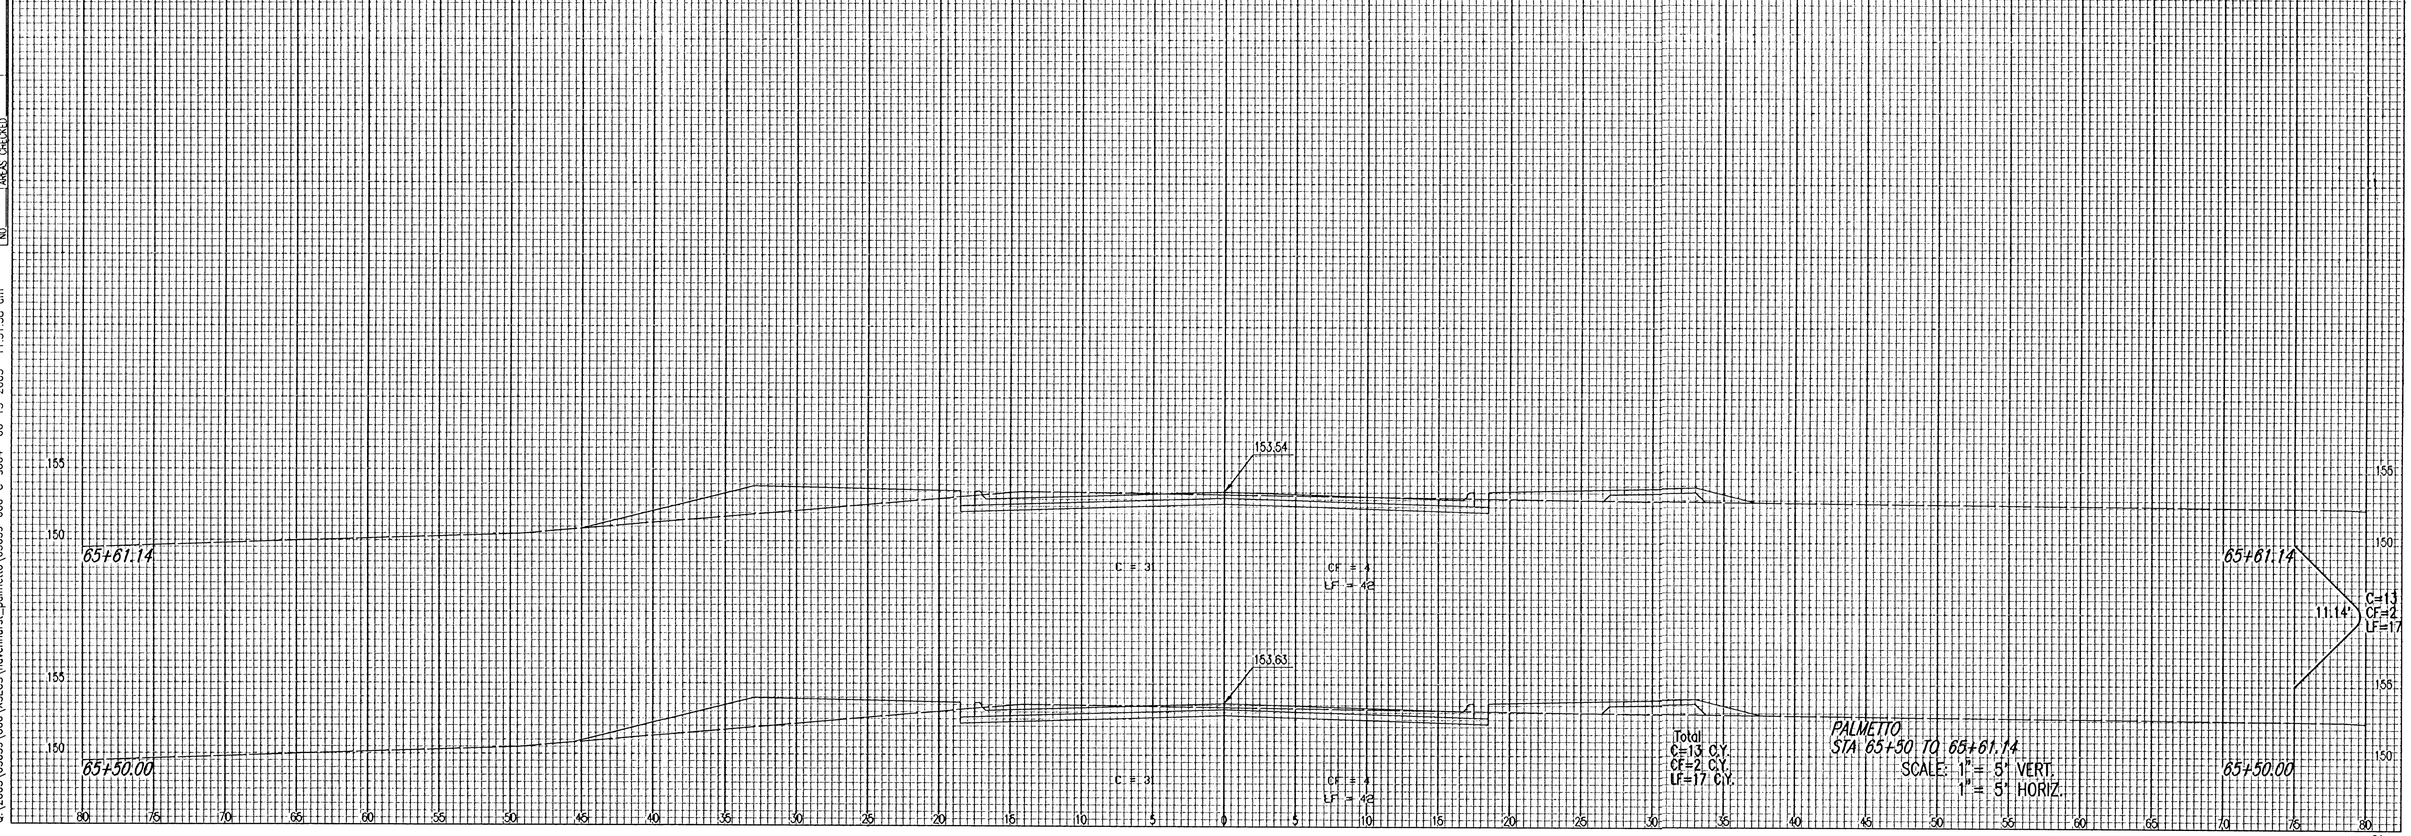

DSNR: BLB OPER: BJS SCALE: 1=1.00
Q:\2005\05059\000\XSECS\havenhurst_palmetto\05059-000-C-s004 06-13-2005 11:51:38 cm