


ROCKY CREEK ADDITION
HALLMARK PHASE 2
CROSS SECTIONS

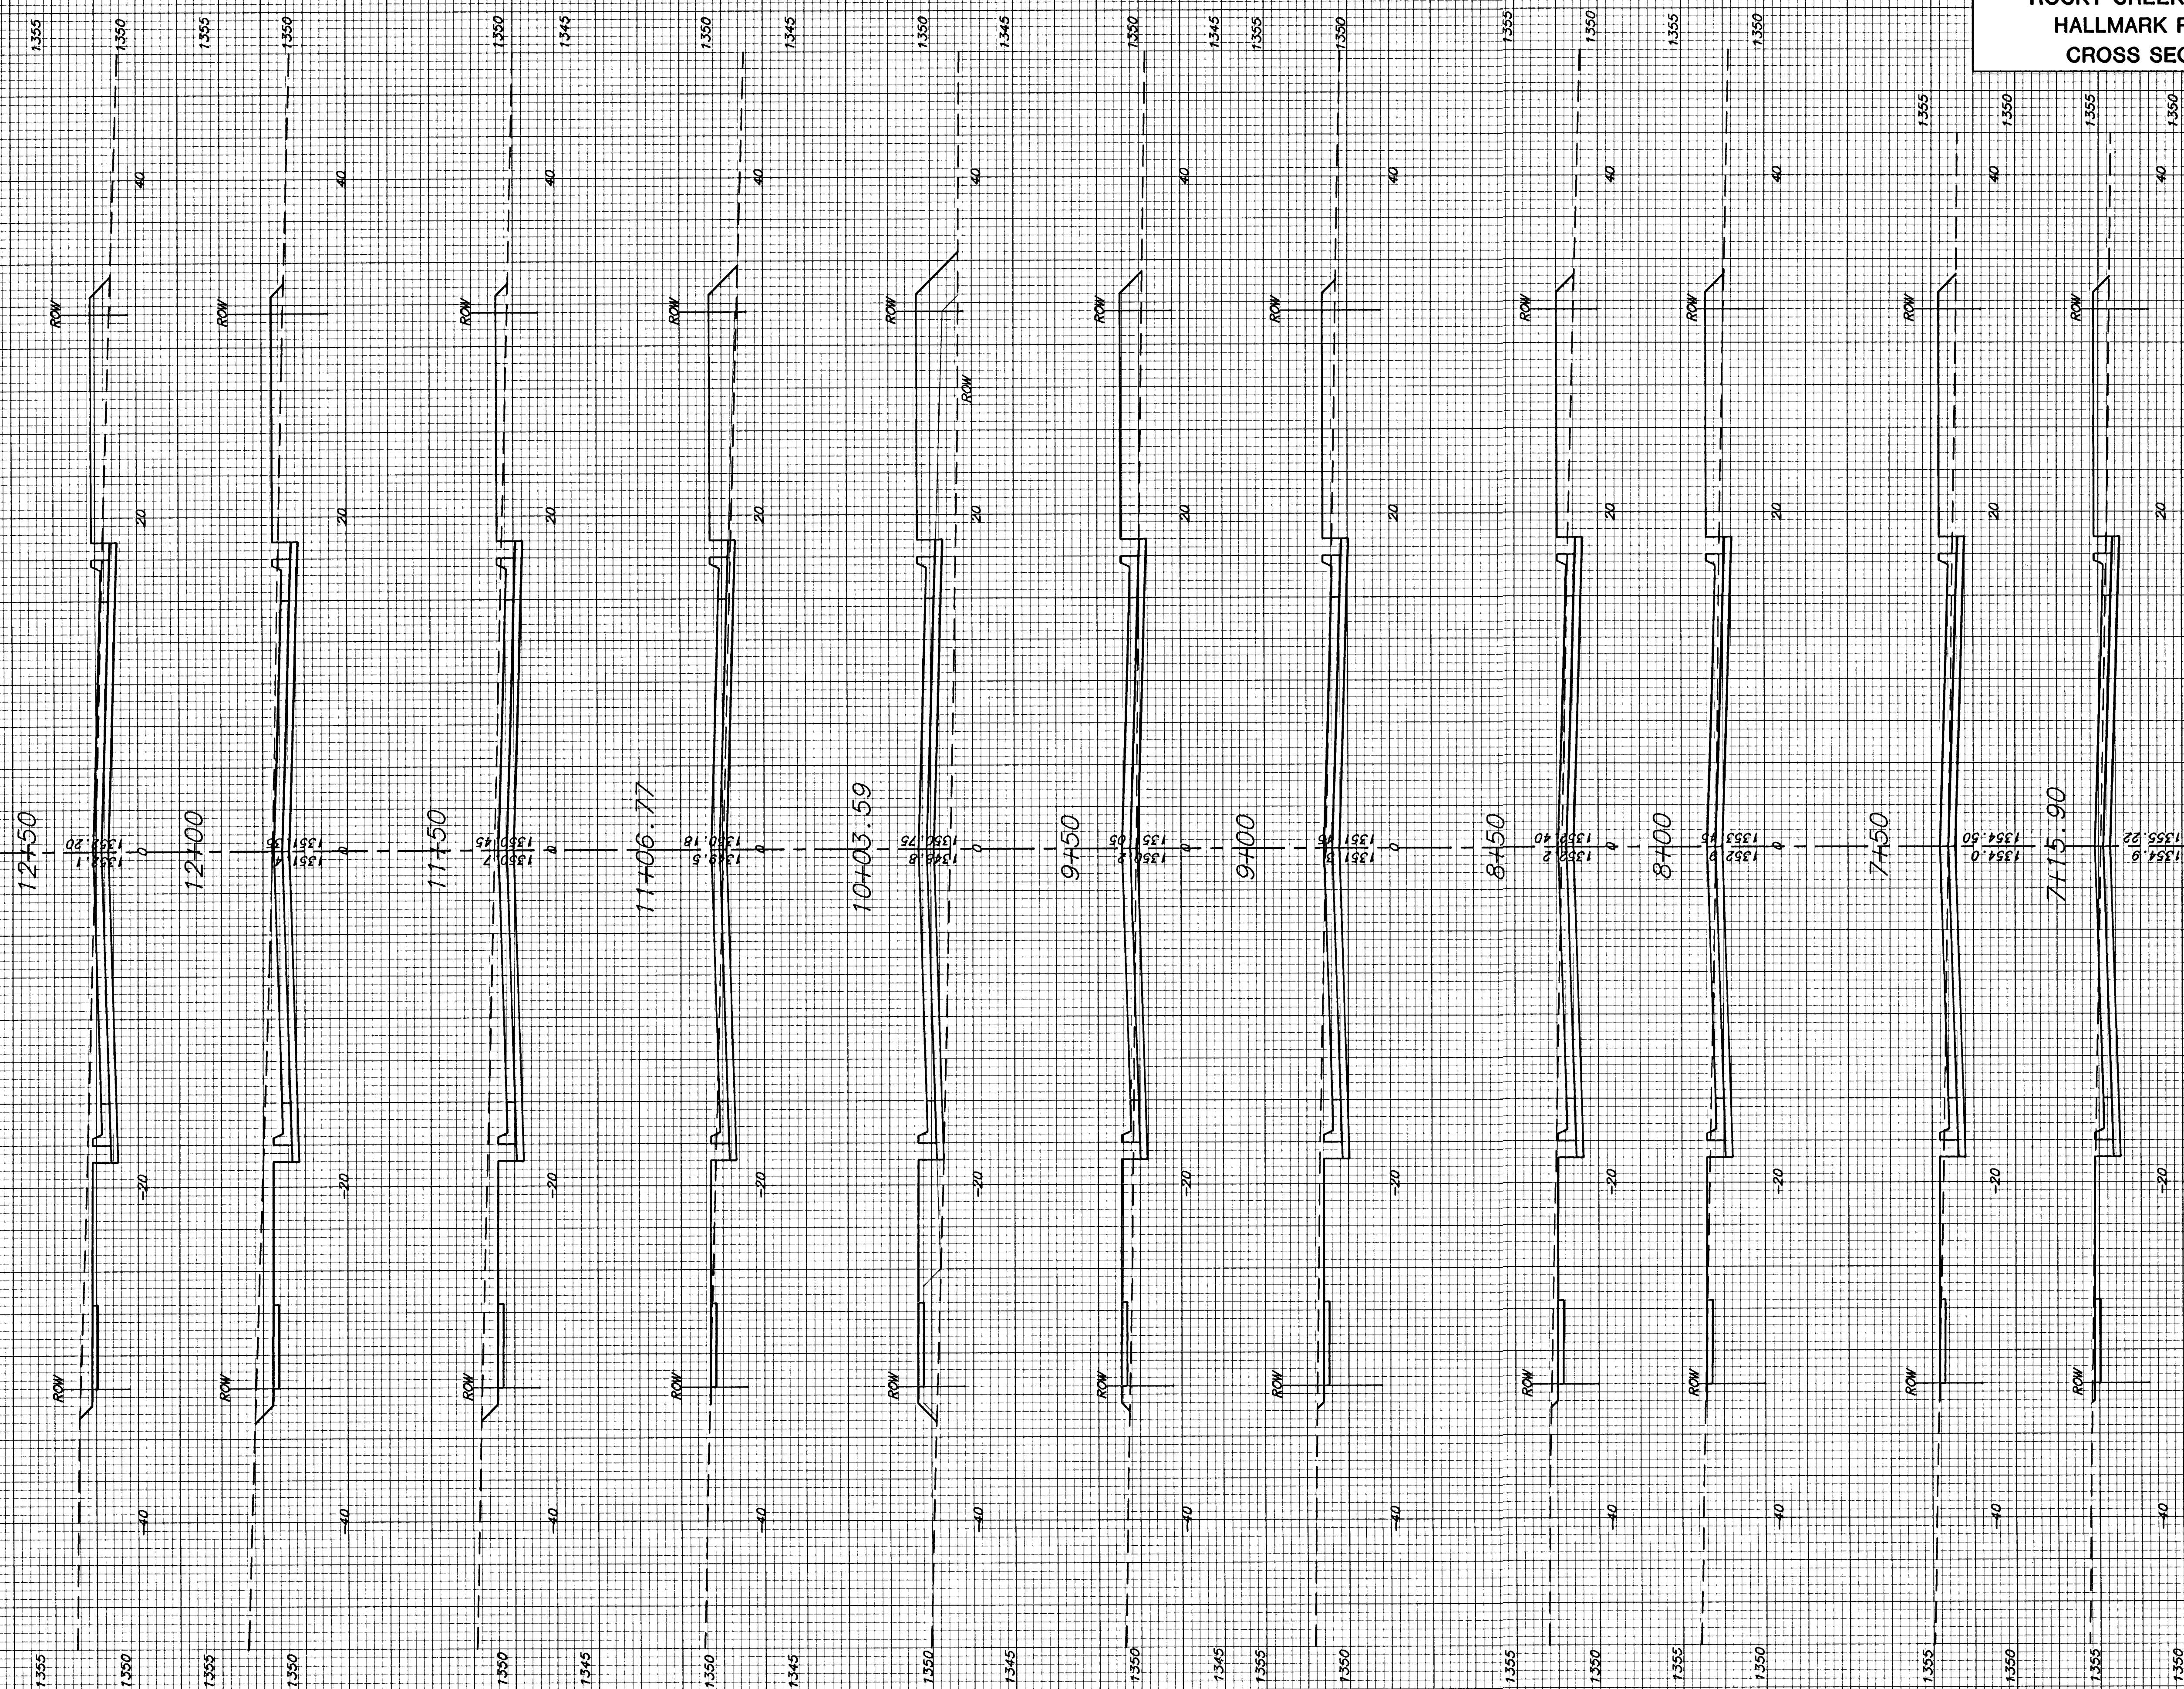

CL
GLEN WOOD

00206X51

25

32

H:\CIVIL\9608\HALLMARK\PHASE2\PAVE\XSECTION