GLEN WOOD
CL

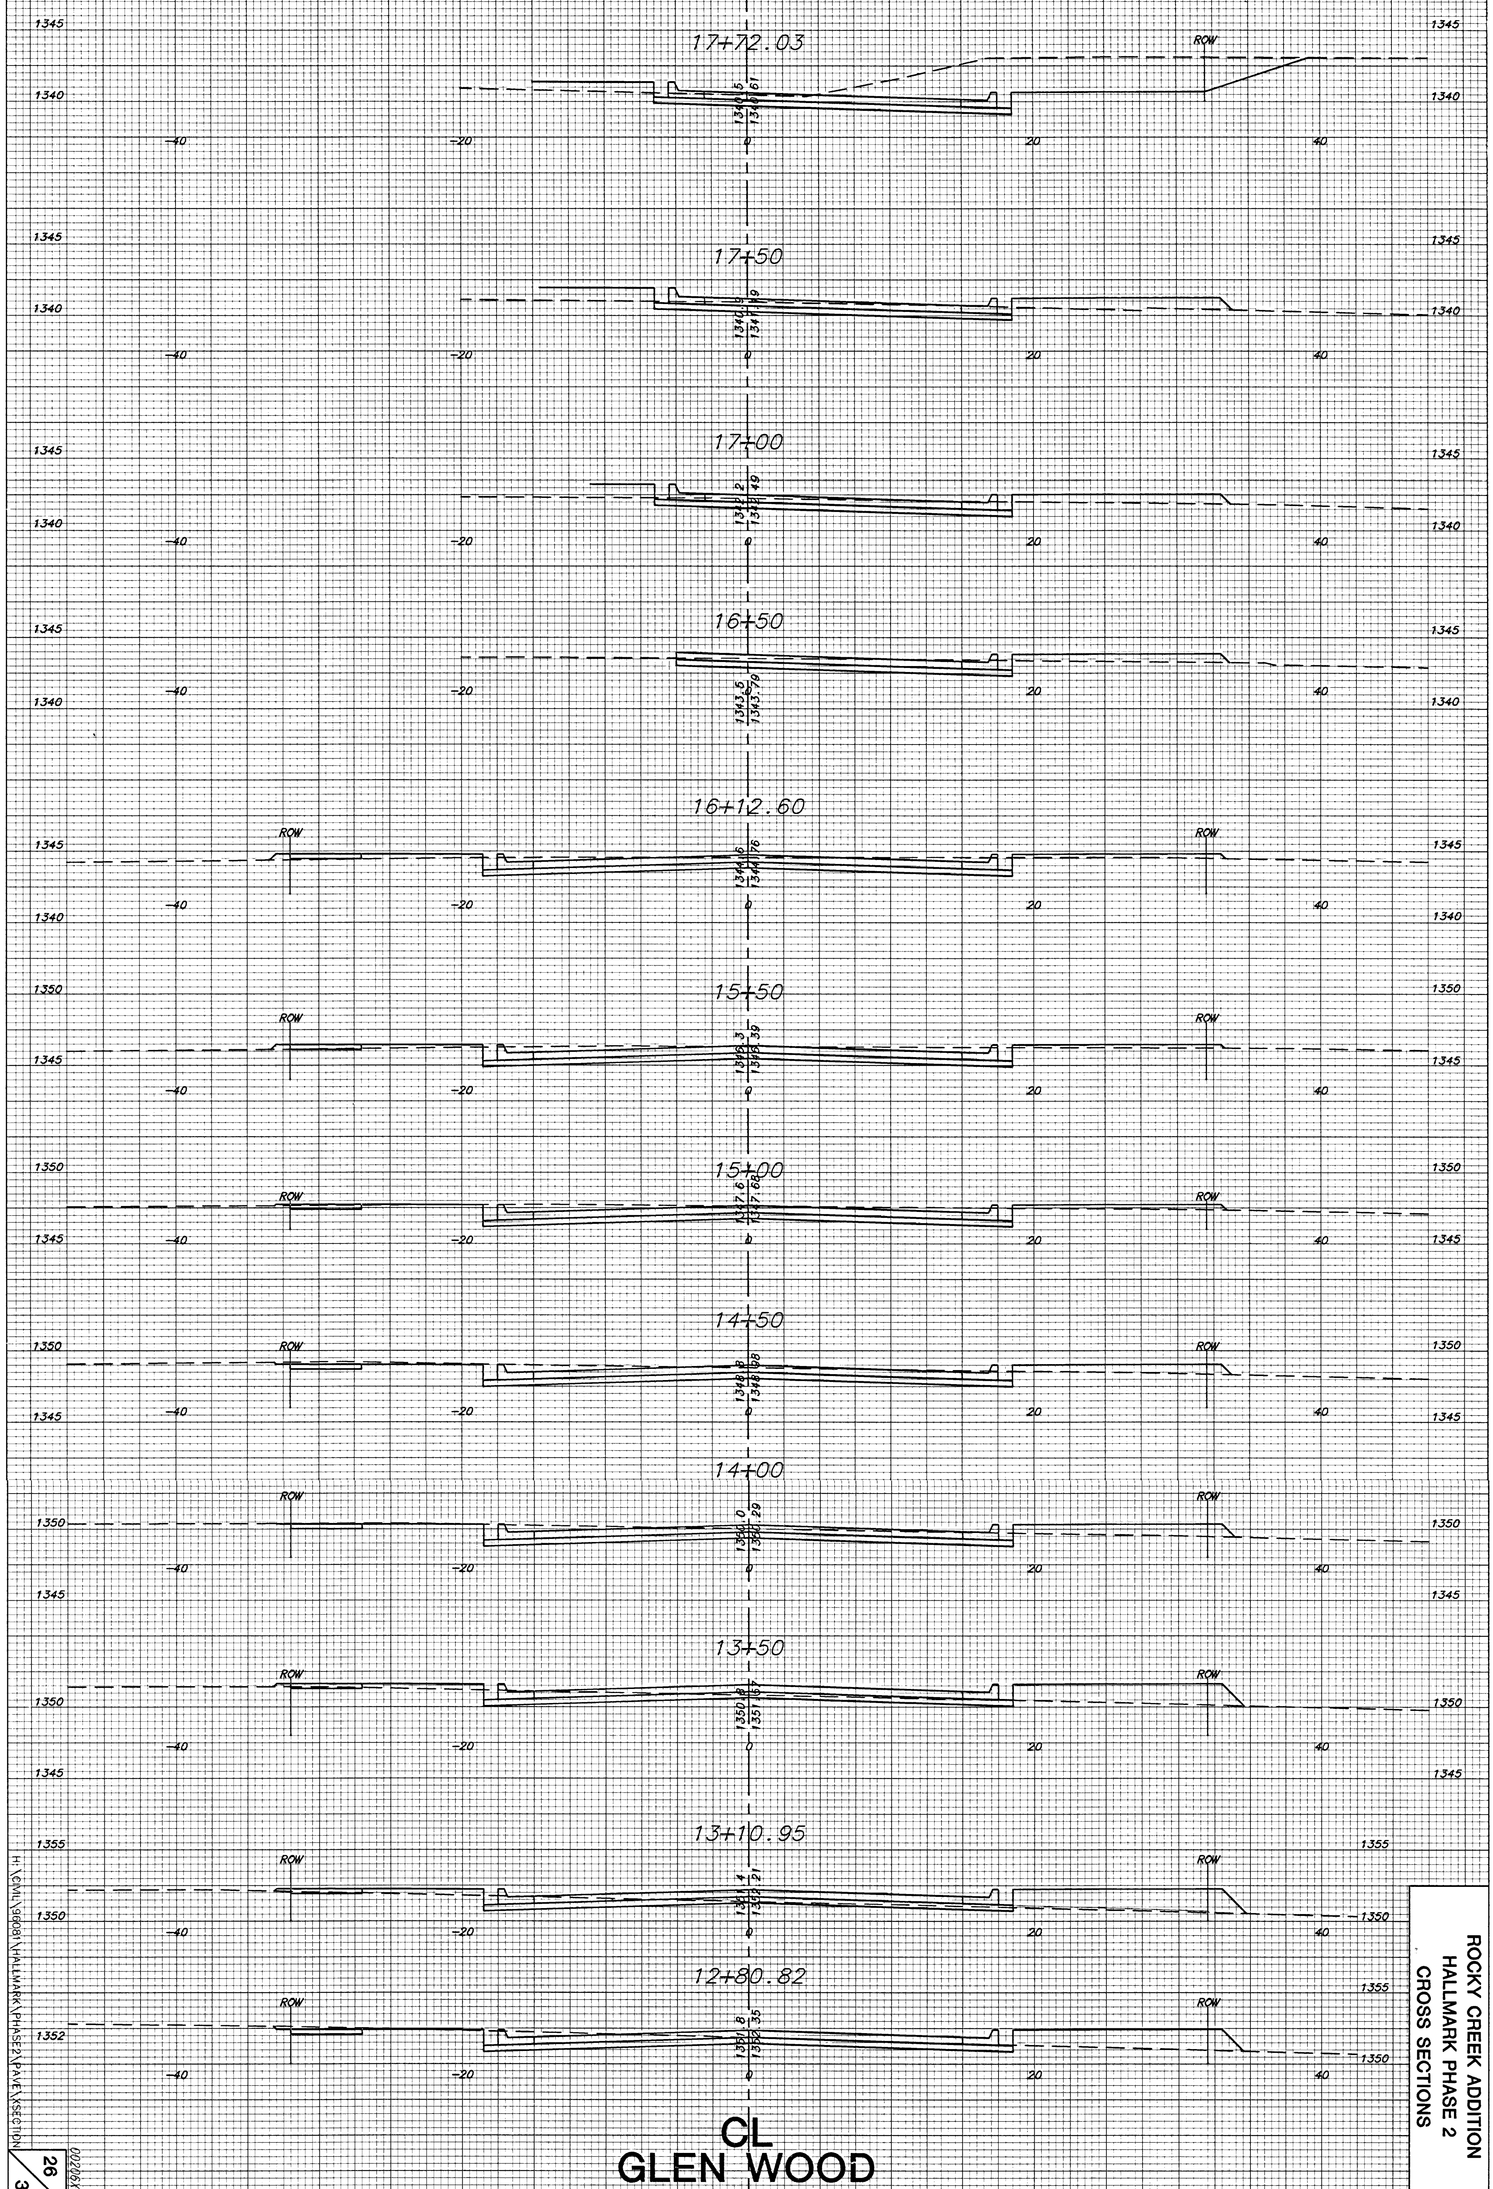

CL
GLEN WOOD

ROCKY CREEK ADDITION
HALLMARK PHASE 2
CROSS SECTIONS

H:\CIVIL\9608\HALLMARK\PHASE2\PAVE\XSECTION

26
32

00226252