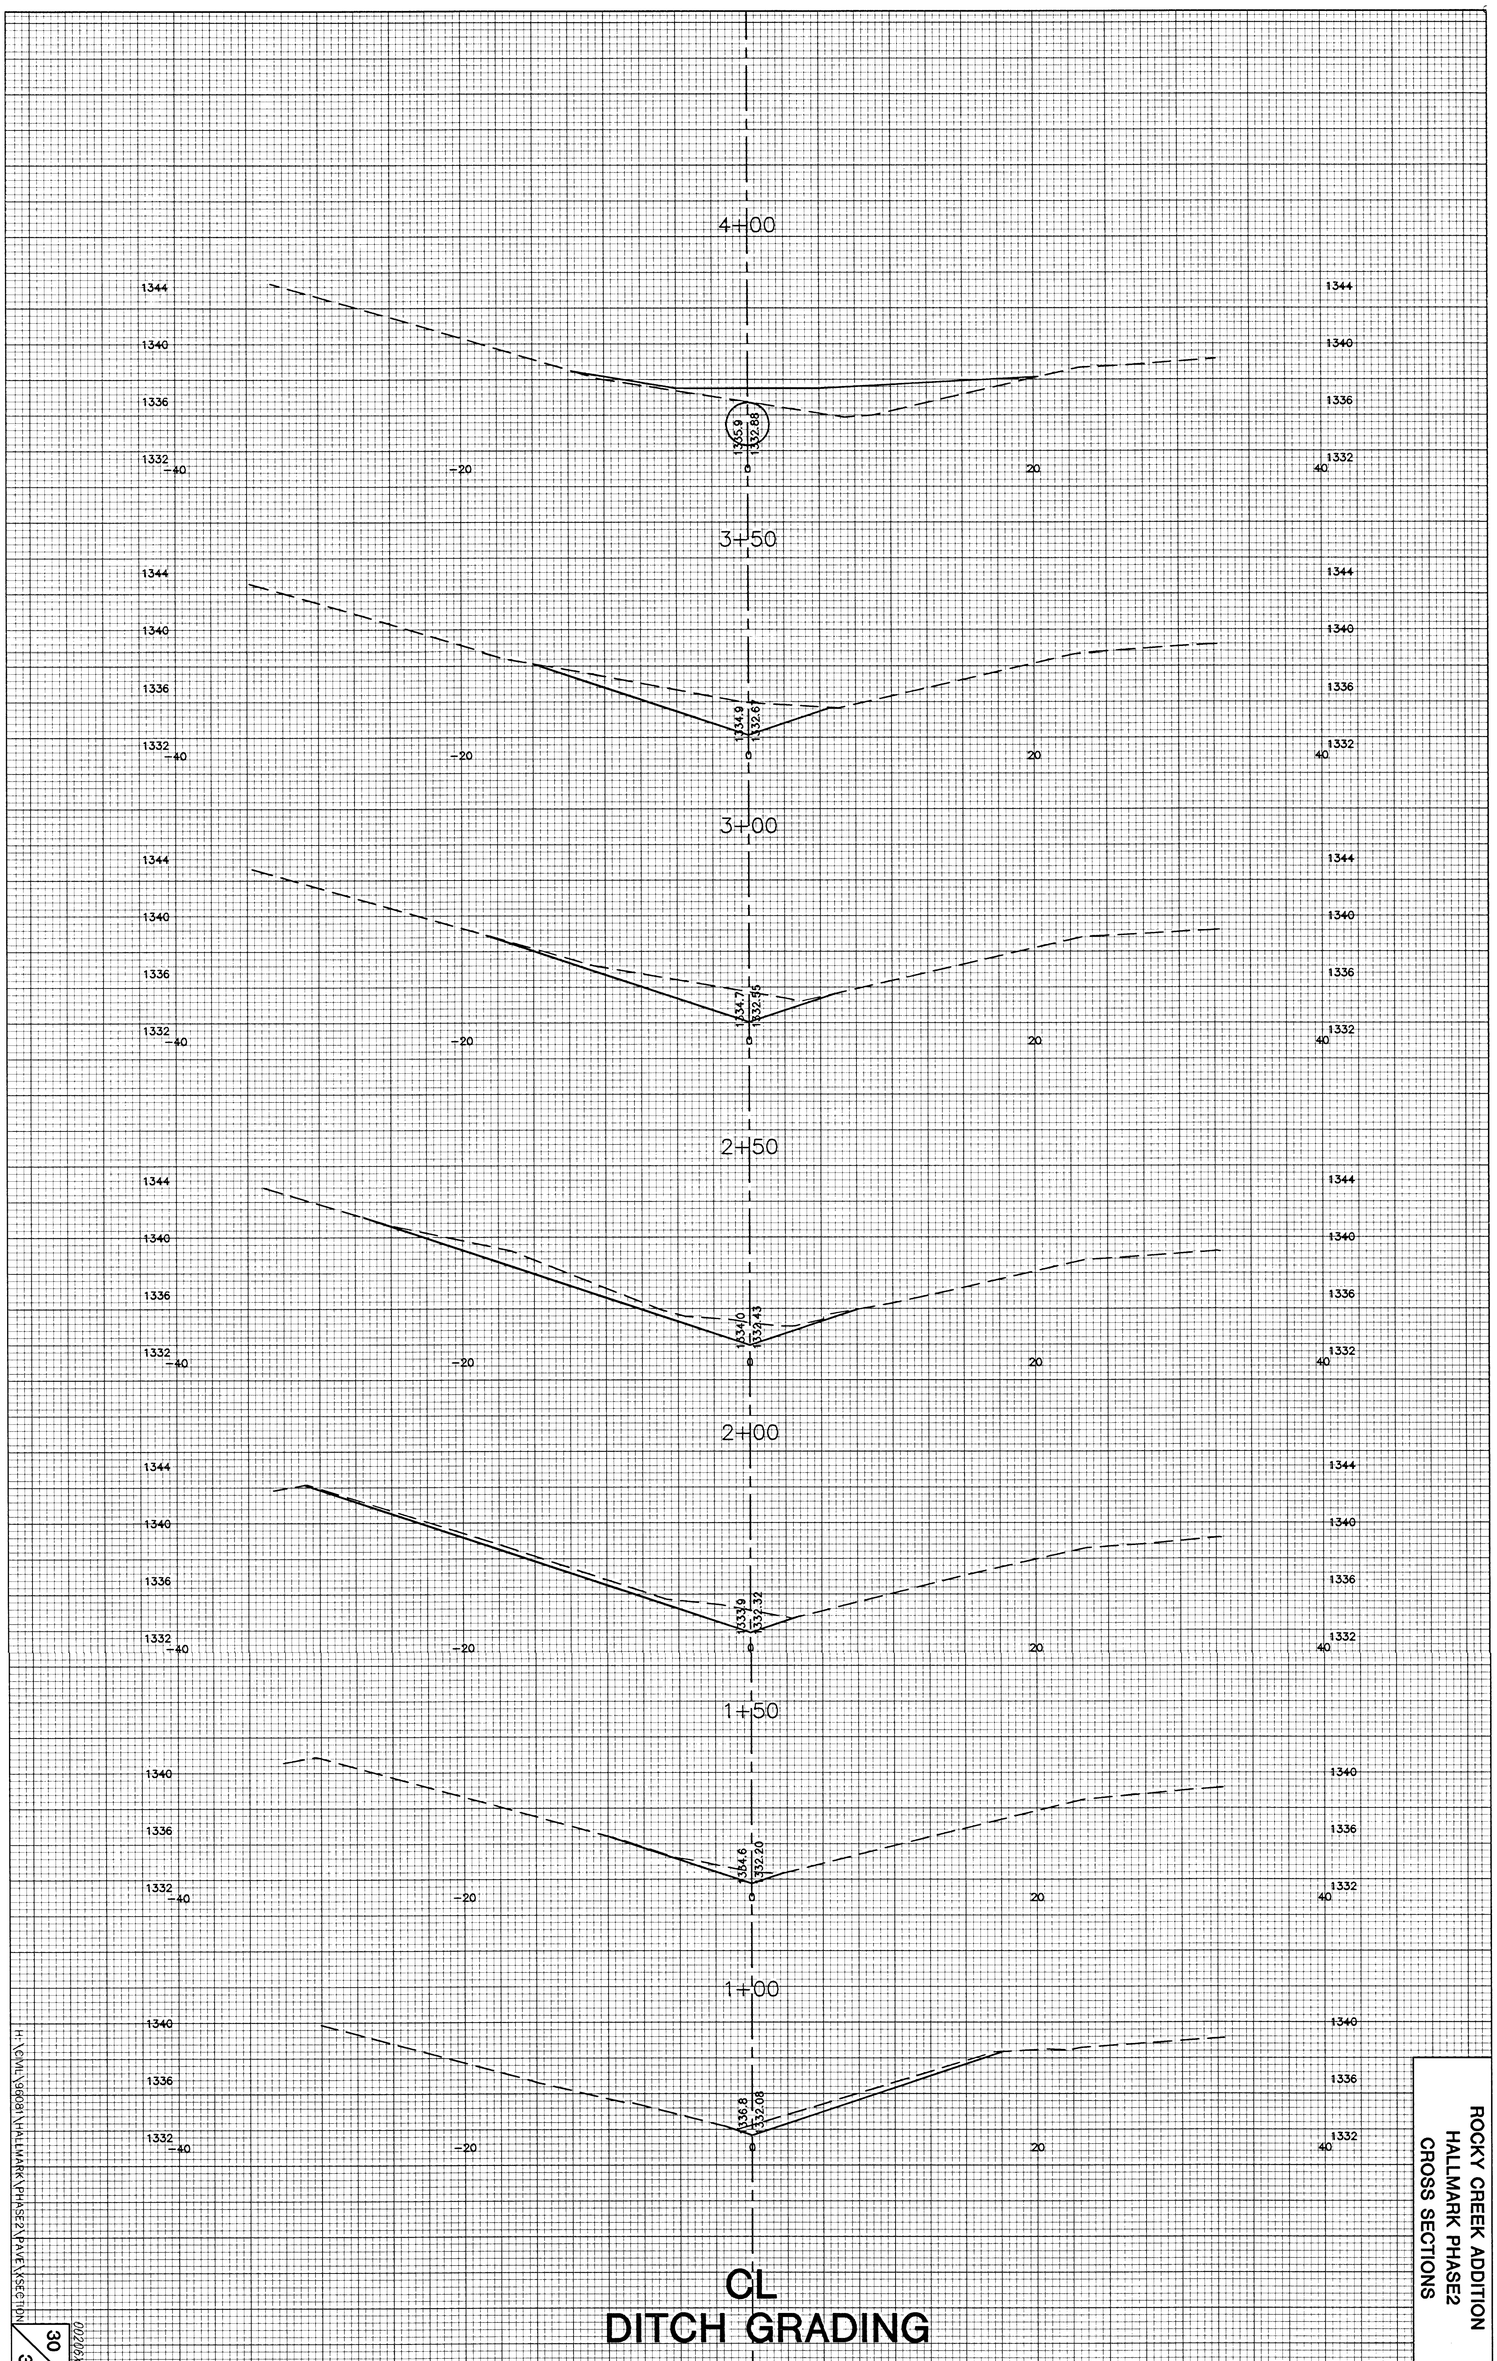

CL
DITCH GRADING

ROCKY CREEK ADDITION
HALLMARK PHASE2
CROSS SECTIONS

H:\CIVIL\98093\HALLMARK\PHASE2\PAVE\XSECTION